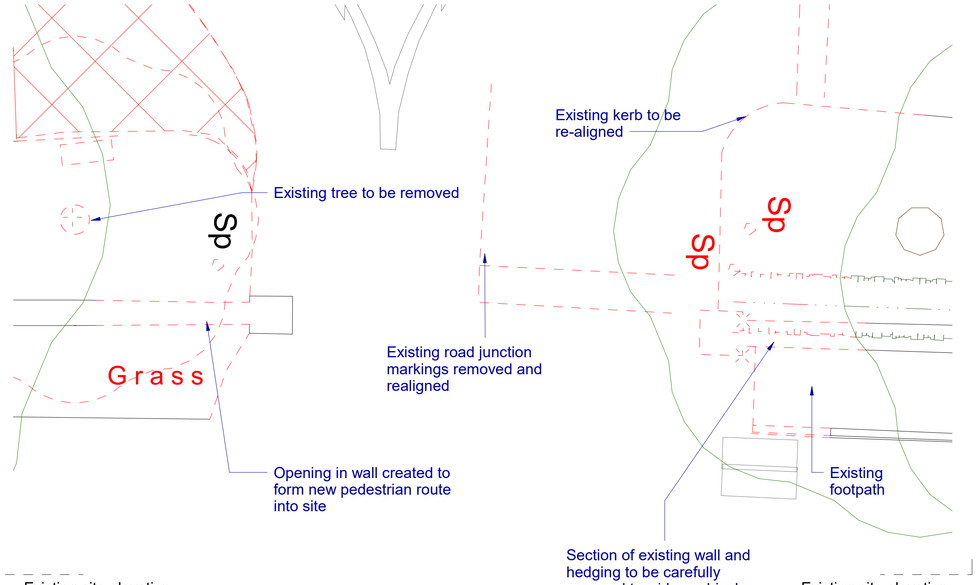

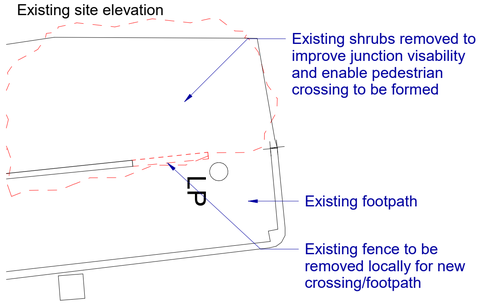

Existing Site Entrance Plan
1 : 50

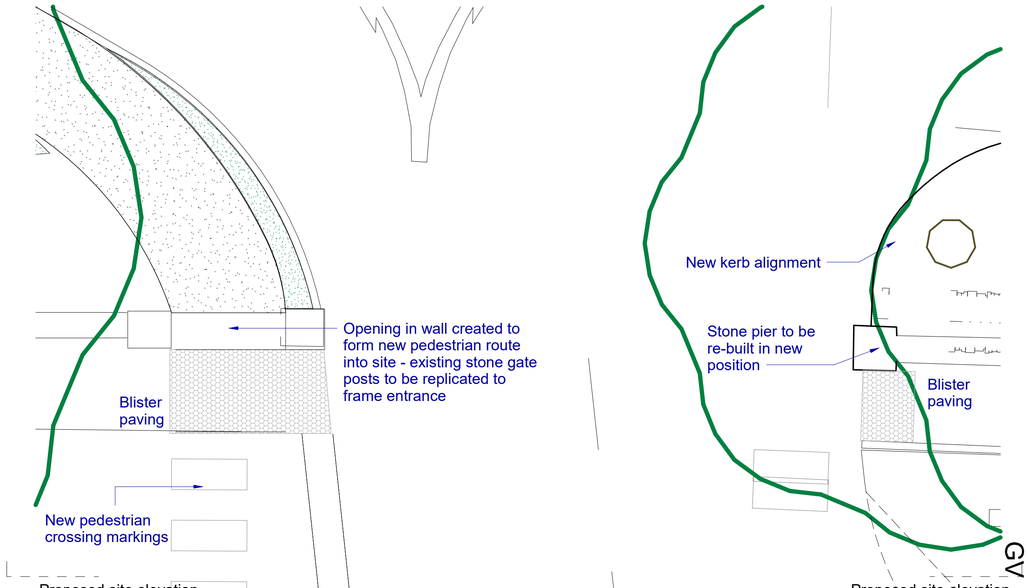

Proposed Site Entrance Plan
1 : 50

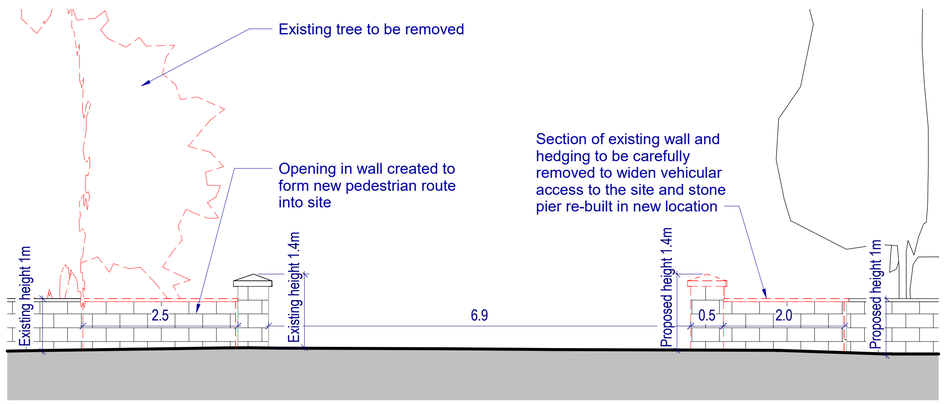

Existing Site Entrance Elevation
1 : 50

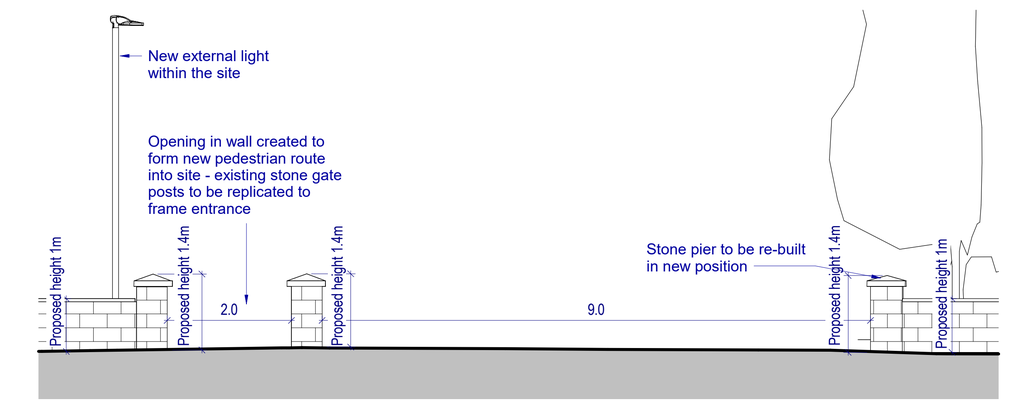

Proposed Site Entrance Elevation
1 : 50

NOTE: Stone wall will be carefully dismantled and re-built to the same height as the existing, re-using the existing stone. The proposed wall height from floor level will vary due to level changes across the site.

Graphical Scale 1:50 (0, 1, 2m, 3)

Drawn by : MDC | Date : 30/06/2022 | Scale : As indicated @ A1

Status	Preliminary	Presentation	Tender	Construction
Date :	30.06.22			
Approved by :	PF			

Revision	Date	Drawn	Approved
P1 Issued for Planning	04/07/22	MDC	PF

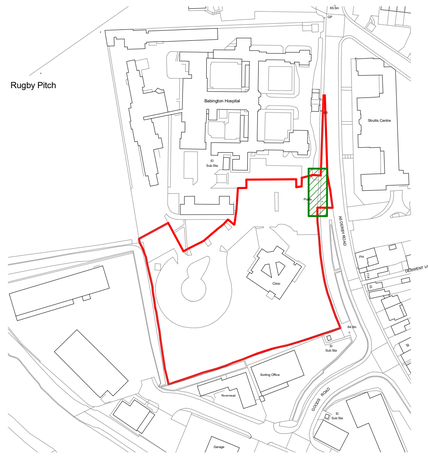

Existing Site Plan - Entrance Location
1 : 2000

Site entrance - proposed works location

Proposed removal

ID	Risk	Mitigation	Date

Race Cottam Associates

Sheffield Studio
1 East Parade
Sheffield S1 2ET
0114 2737050

Architects
racecottam.com

Client: DCHS Trust

Project : Belper Health Centre

RCA Project Ref: 3160-13

Drawing Title : Existing/Proposed Site Entrance Boundary Wall Elevations

Drawing Number:

Project Code	Originator	Volume	Level	File Type	Role	Number
A5057	RCA	00	XX	DR	A	0910

Status:	Suitability Description:	Revision Description:	Revision:
S4	Suitable for Stage Approval	PRELIMINARY	P1

© This drawing is the copyright of Race Cottam Associates Ltd. Do not scale from this drawing.