

EAST ELEVATION
SCALE 1:100

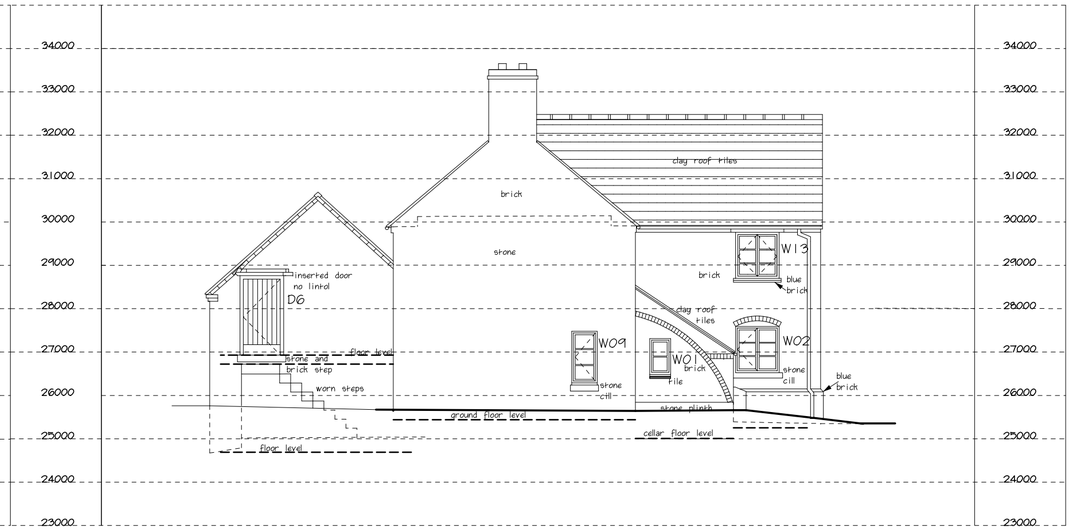

NORTH ELEVATION
SCALE 1:100

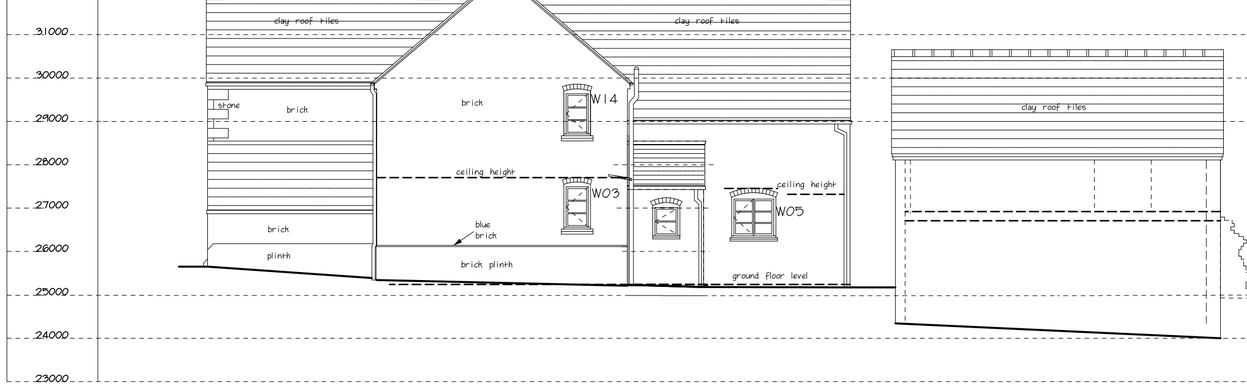

WEST ELEVATION
SCALE 1:100

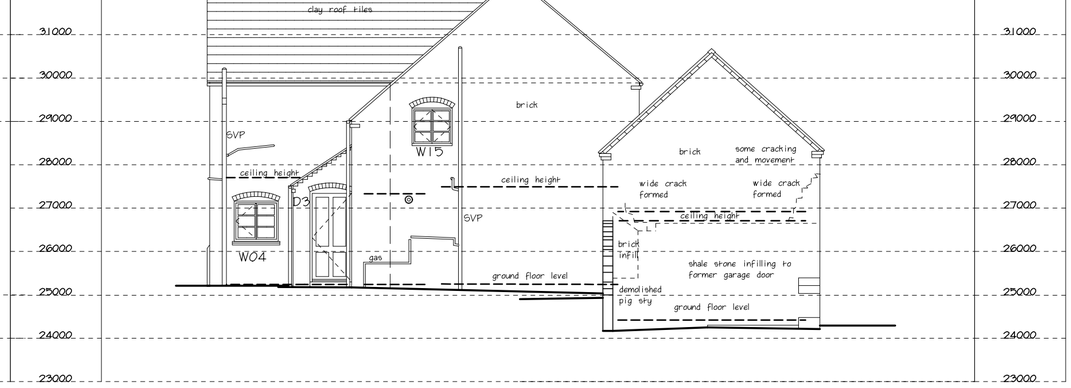

SOUTH ELEVATION
SCALE 1:100

N

SCALE 1:100
0 5m

REVISIONS

A 31/05/22 Windows labelled in line with the windows referenced in the Lifestyle George Barnsdale Quotation

B 05/07/2022 Windows style revised SC

ALL DIMENSIONS TO BE CHECKED ON SITE BEFORE FABRICATION : CONTRACTORS DO NOT SCALE

a s a p ARCHITECTS
1 Cackle Hill Cottages, Snelston
Ashbourne, Derbyshire, DE62DL
T: 01335 324265 E: mark@asap-architects.com
Office covers Ashbourne Uttoxeter Derby

asap ANTHONY SHORT + PARTNERS

PROJECT PARK FARM, MUGGINTON LANE END, DE6 4PP
DRAWING PROPOSED ELEVATIONS NEW WINDOWS
SCALE @ PAPER SIZE 1:100@A2 **NAME** MP **DATE** MARCH 2022

DRAWING NUMBER / REVISION
J15-08B

© COPYRIGHT