Isometric Front Right

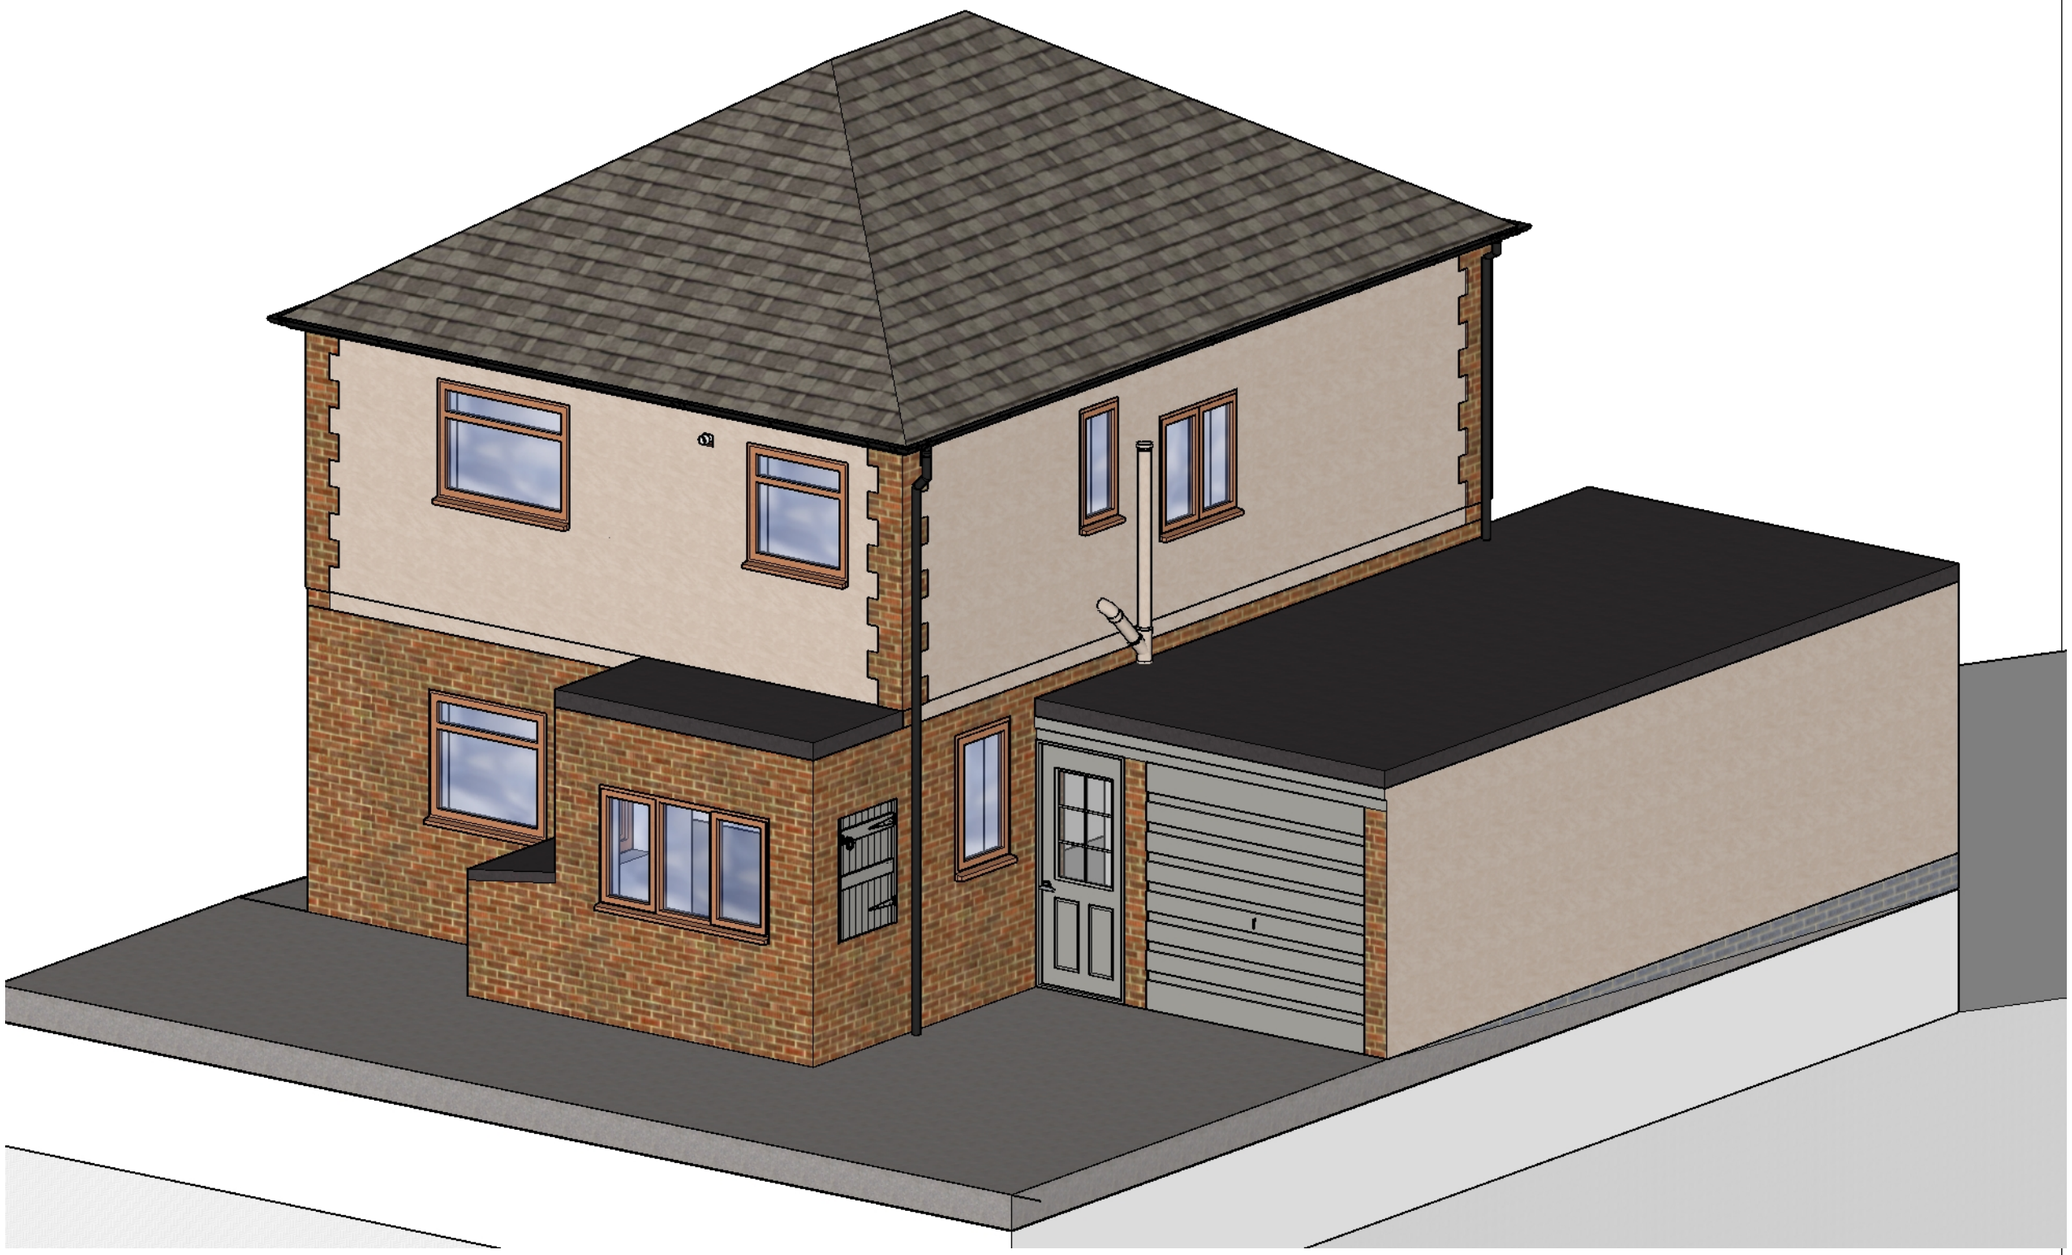

3C Developments
www.3cdevelopments.co.uk

CLIENT
Martin Hawkins
1 Chase Road

PROJECT
Hawkins-Chase Road

PROJECT NO.
20220212

ISSUE
16/04/2022

DRAWN BY
SC

Existing Elevations
1:50 (A3)

A.01

Isometric Front Left

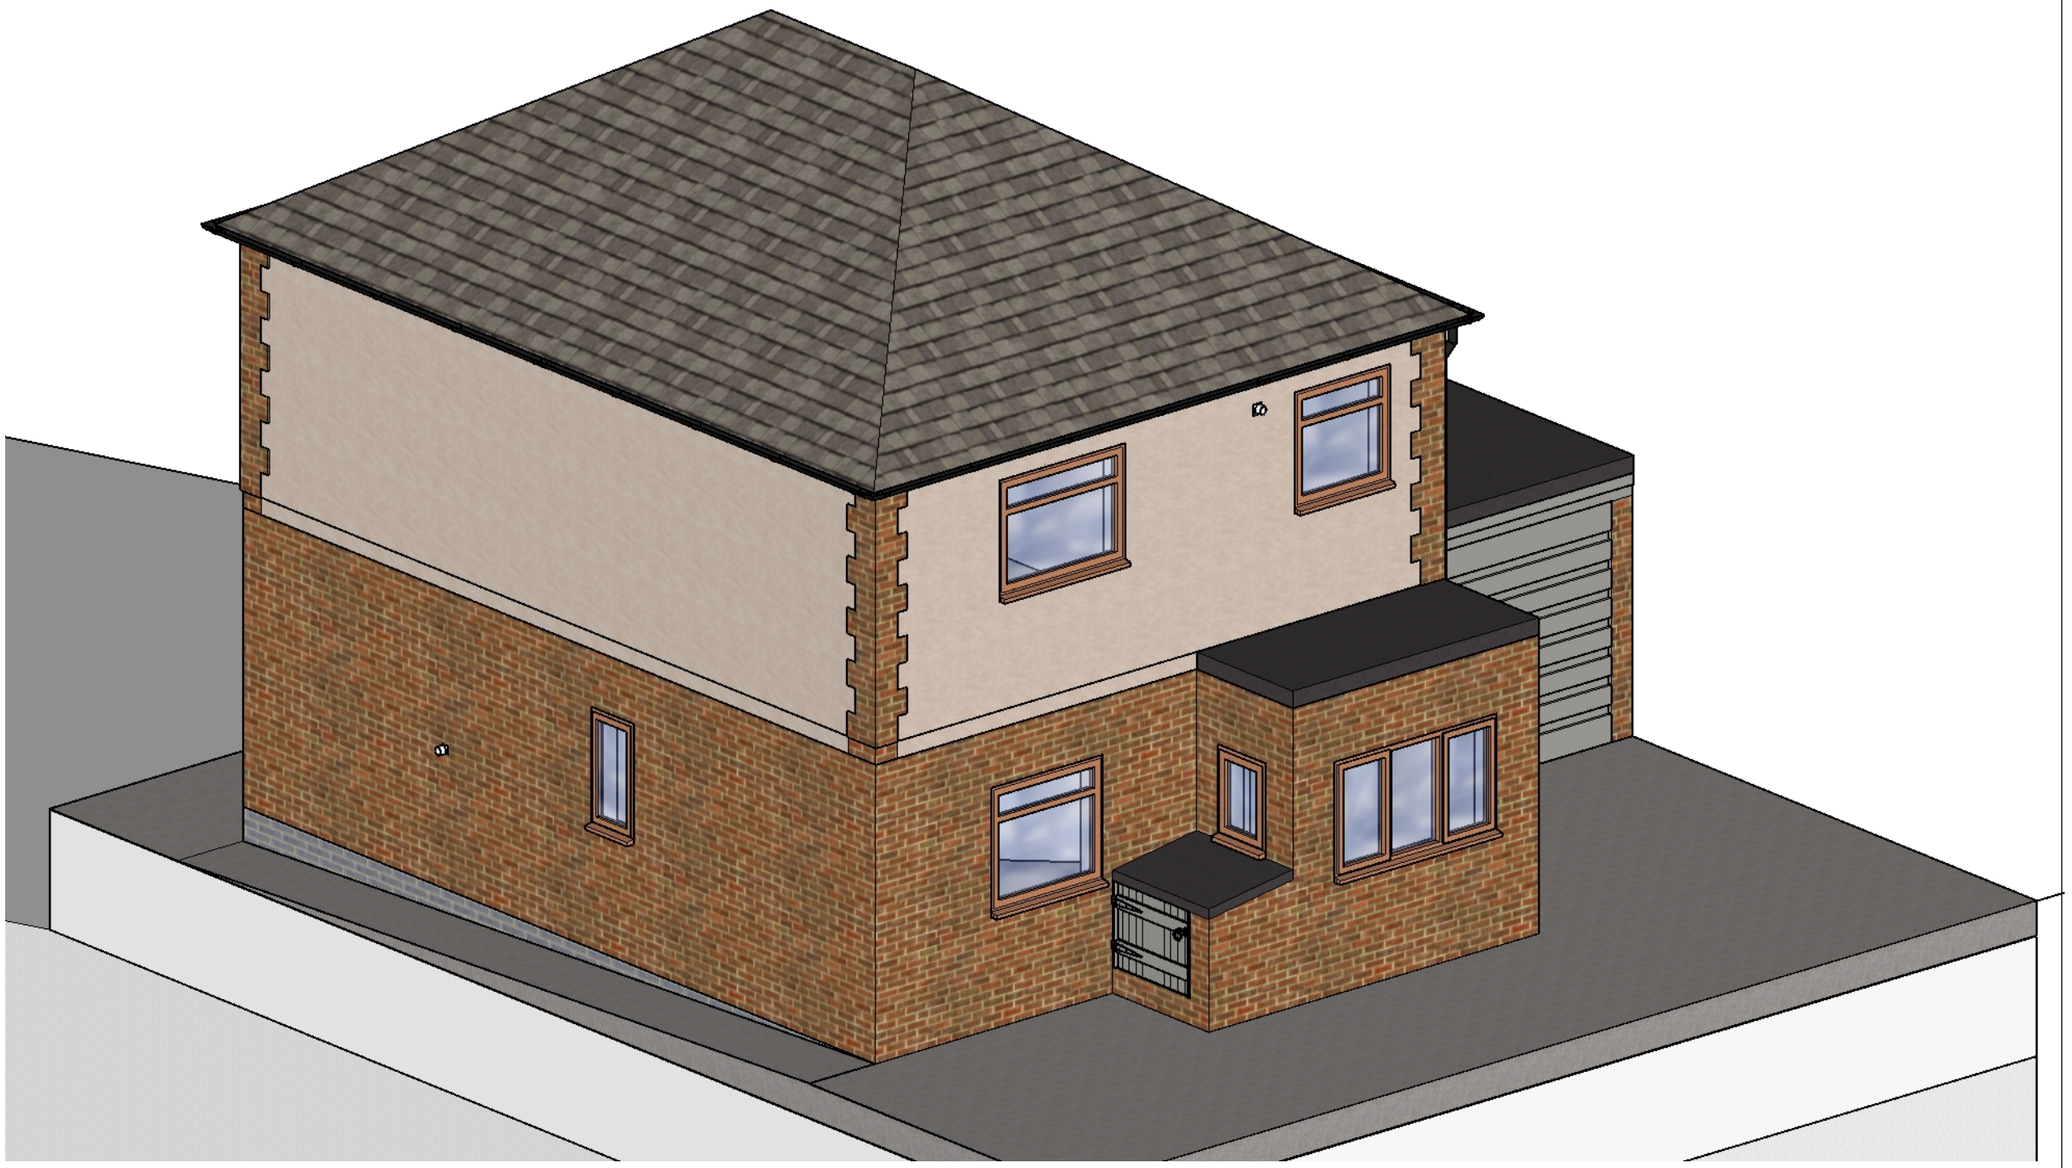

3C Developments
www.3cdevelopments.co.uk

CLIENT
Martin Hawkins
1 Chase Road

PROJECT
Hawkins-Chase Road

PROJECT NO.
20220212

ISSUE
16/04/2022

DRAWN BY
SC

Existing Elevations
1:50 (A3)

A.02

Isometric Rear Right

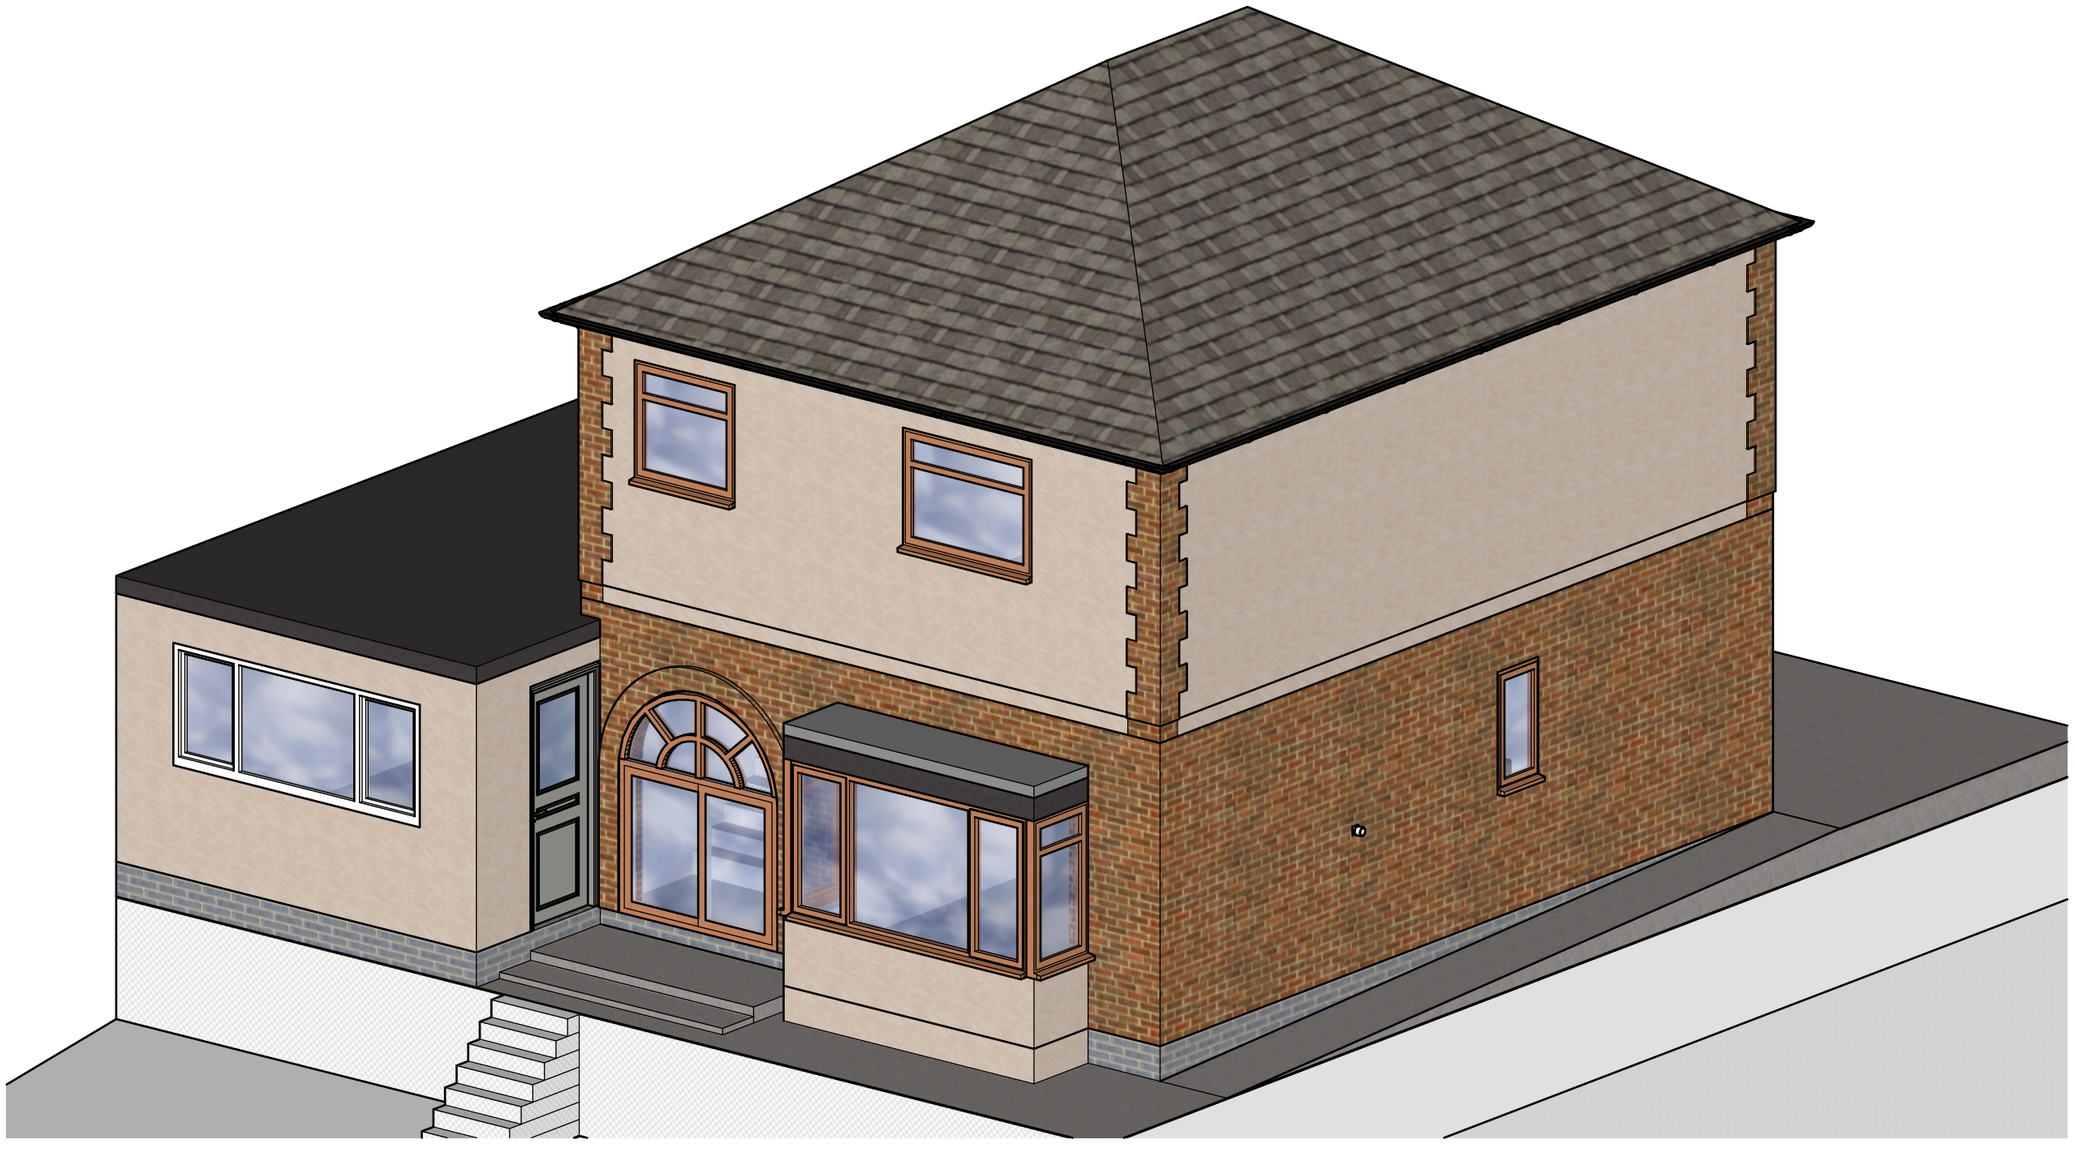

3C Developments
www.3cdevelopments.co.uk

CLIENT
Martin Hawkins
1 Chase Road

PROJECT
Hawkins-Chase Road

PROJECT NO.
20220212

ISSUE
16/04/2022

DRAWN BY
SC

Existing Elevations
1:50 (A3)

A.03

Isometric Rear Left

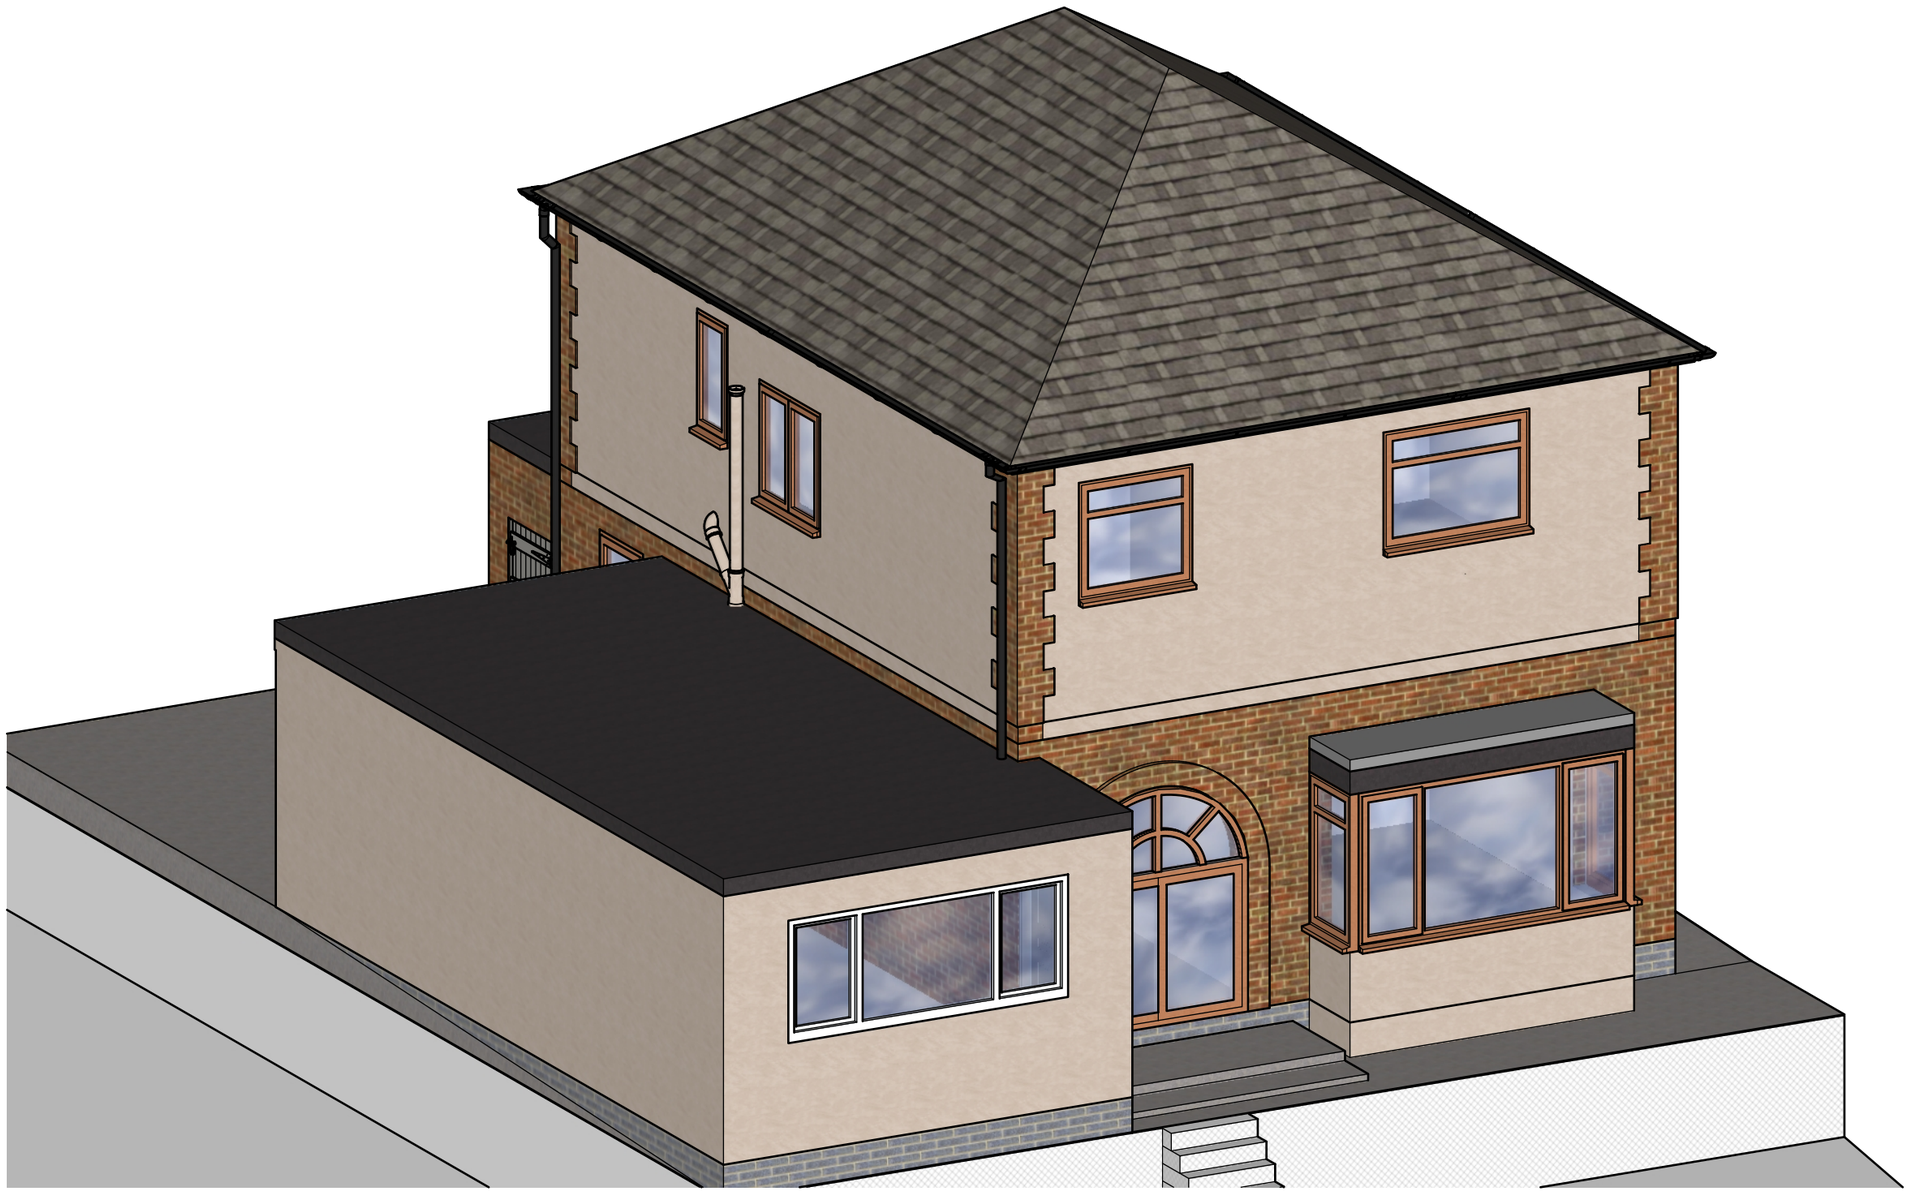

3C Developments
www.3cdevelopments.co.uk

CLIENT
Martin Hawkins
1 Chase Road

PROJECT
Hawkins-Chase Road

PROJECT NO.
20220212

ISSUE
16/04/2022

DRAWN BY
SC

Existing Elevations
1:50 (A3)

A.04

Front Elevation



3C Developments
www.3cdevelopments.co.uk

CLIENT
Martin Hawkins
1 Chase Road

PROJECT
Hawkins-Chase Road

PROJECT NO.
20220212

ISSUE
16/04/2022

DRAWN BY
SC

Existing Elevations
1:50 (A3)

A.05

LHS Elevation



3C Developments
www.3cdevelopments.co.uk

CLIENT
Martin Hawkins
1 Chase Road

PROJECT
Hawkins-Chase Road

PROJECT NO.
20220212

ISSUE
16/04/2022

DRAWN BY
SC

Existing Elevations
1:50 (A3)

A.06

RHS Elevation

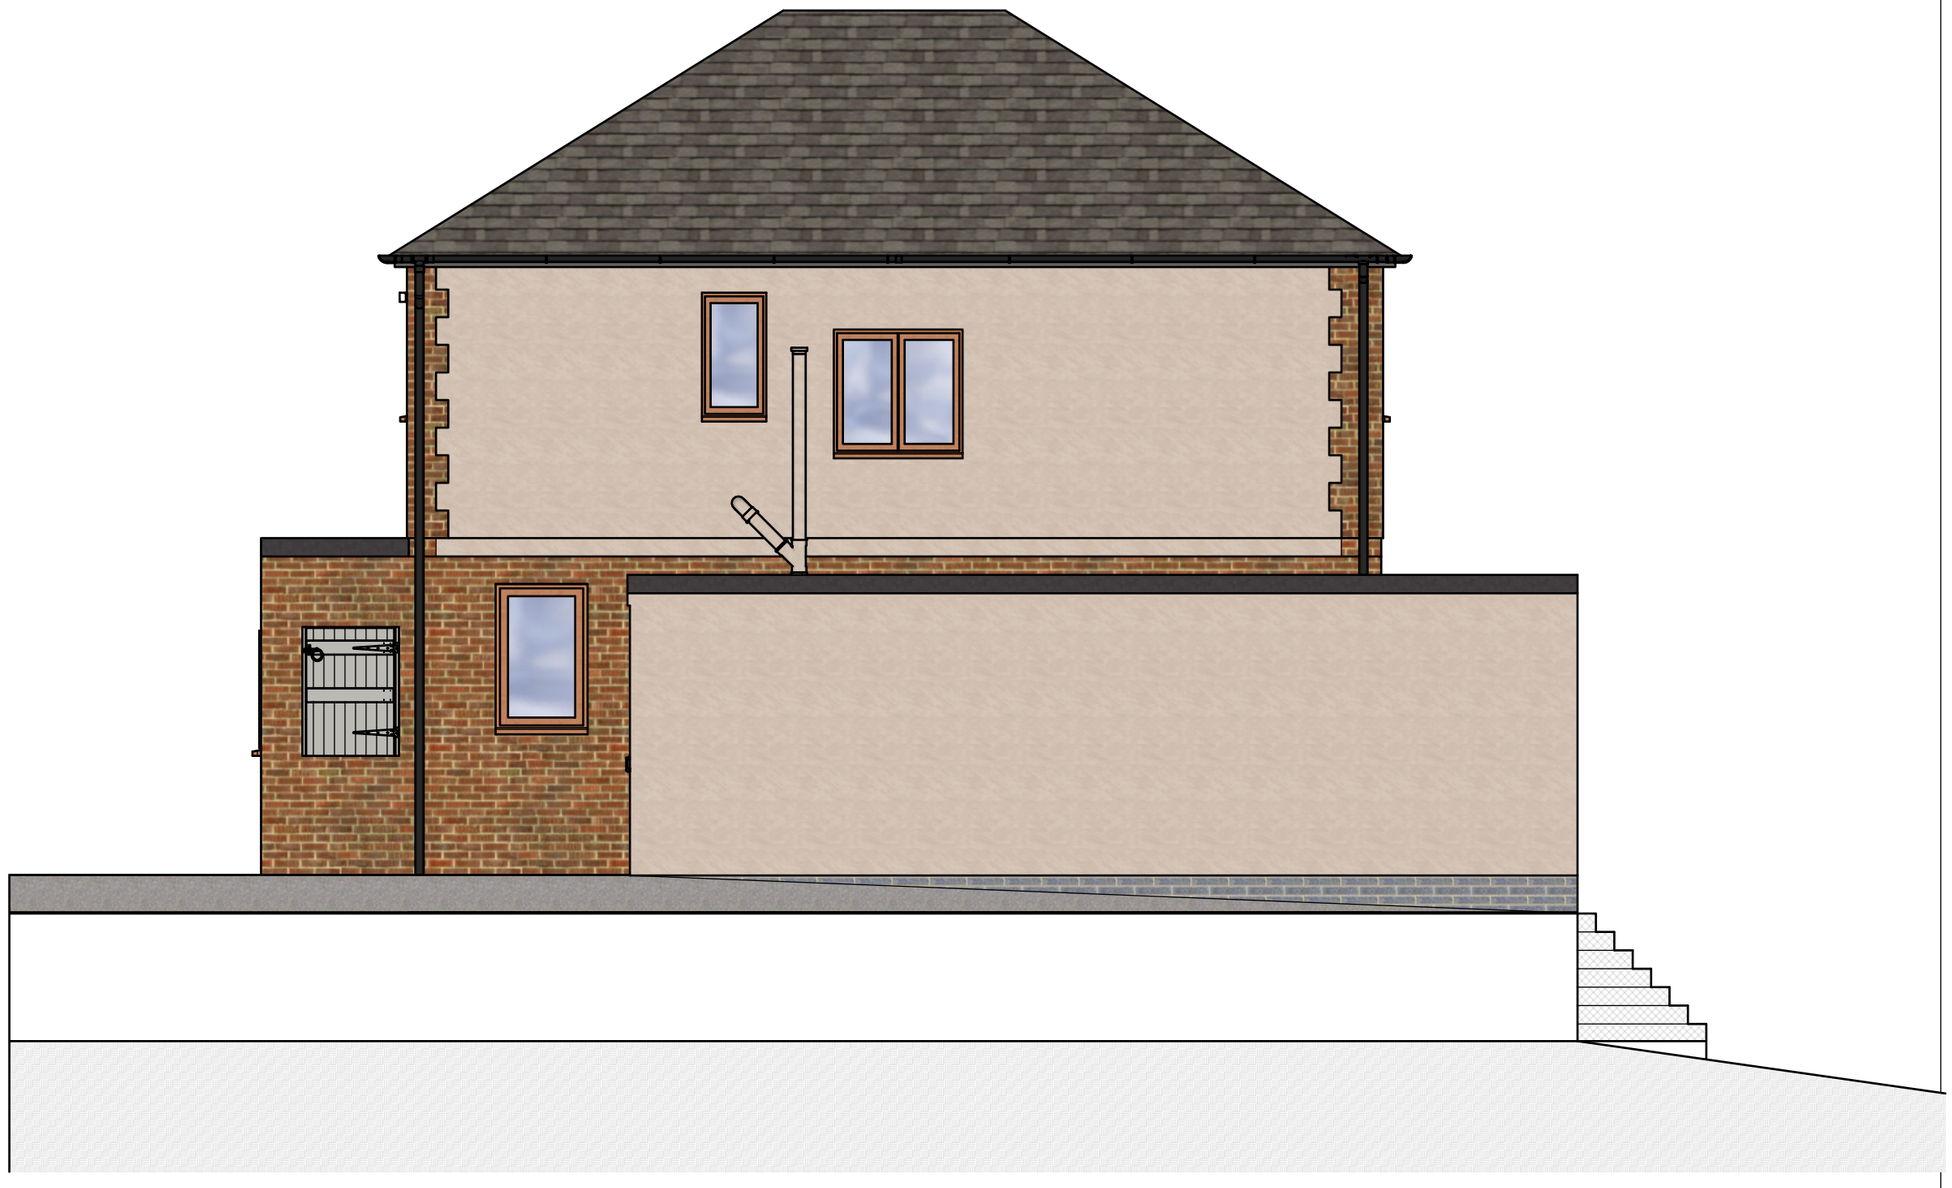

3C Developments
www.3cdevelopments.co.uk

CLIENT
Martin Hawkins
1 Chase Road

PROJECT
Hawkins-Chase Road

PROJECT NO.
20220212

ISSUE
16/04/2022

DRAWN BY
SC

Existing Elevations
1:50 (A3)

A.07



Rear Elevation

A.08

Existing Elevations
1:50 (A3)

ISSUE
16/04/2022

DRAWN BY
SC

PROJECT
Hawkins-Chase Road

PROJECT NO.
20220212

CLIENT
Martin Hawkins
1 Chase Road

3C Developments
www.3cdevelopments.co.uk