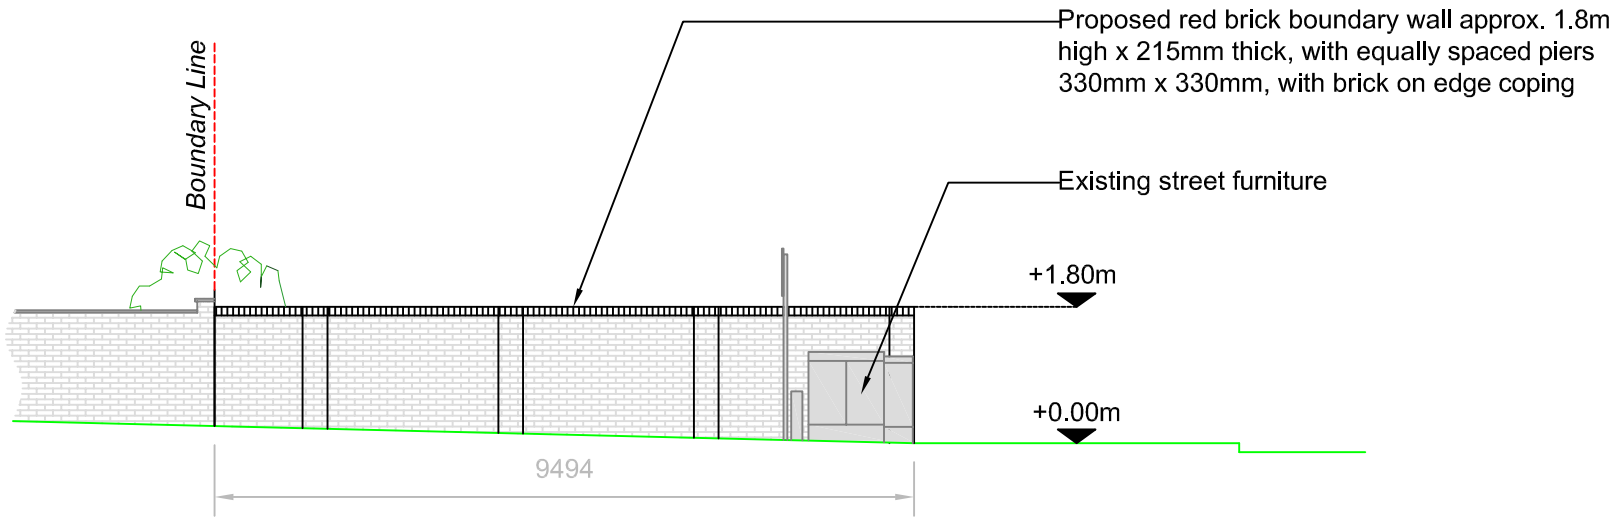

Elevation A (Bowler Street)

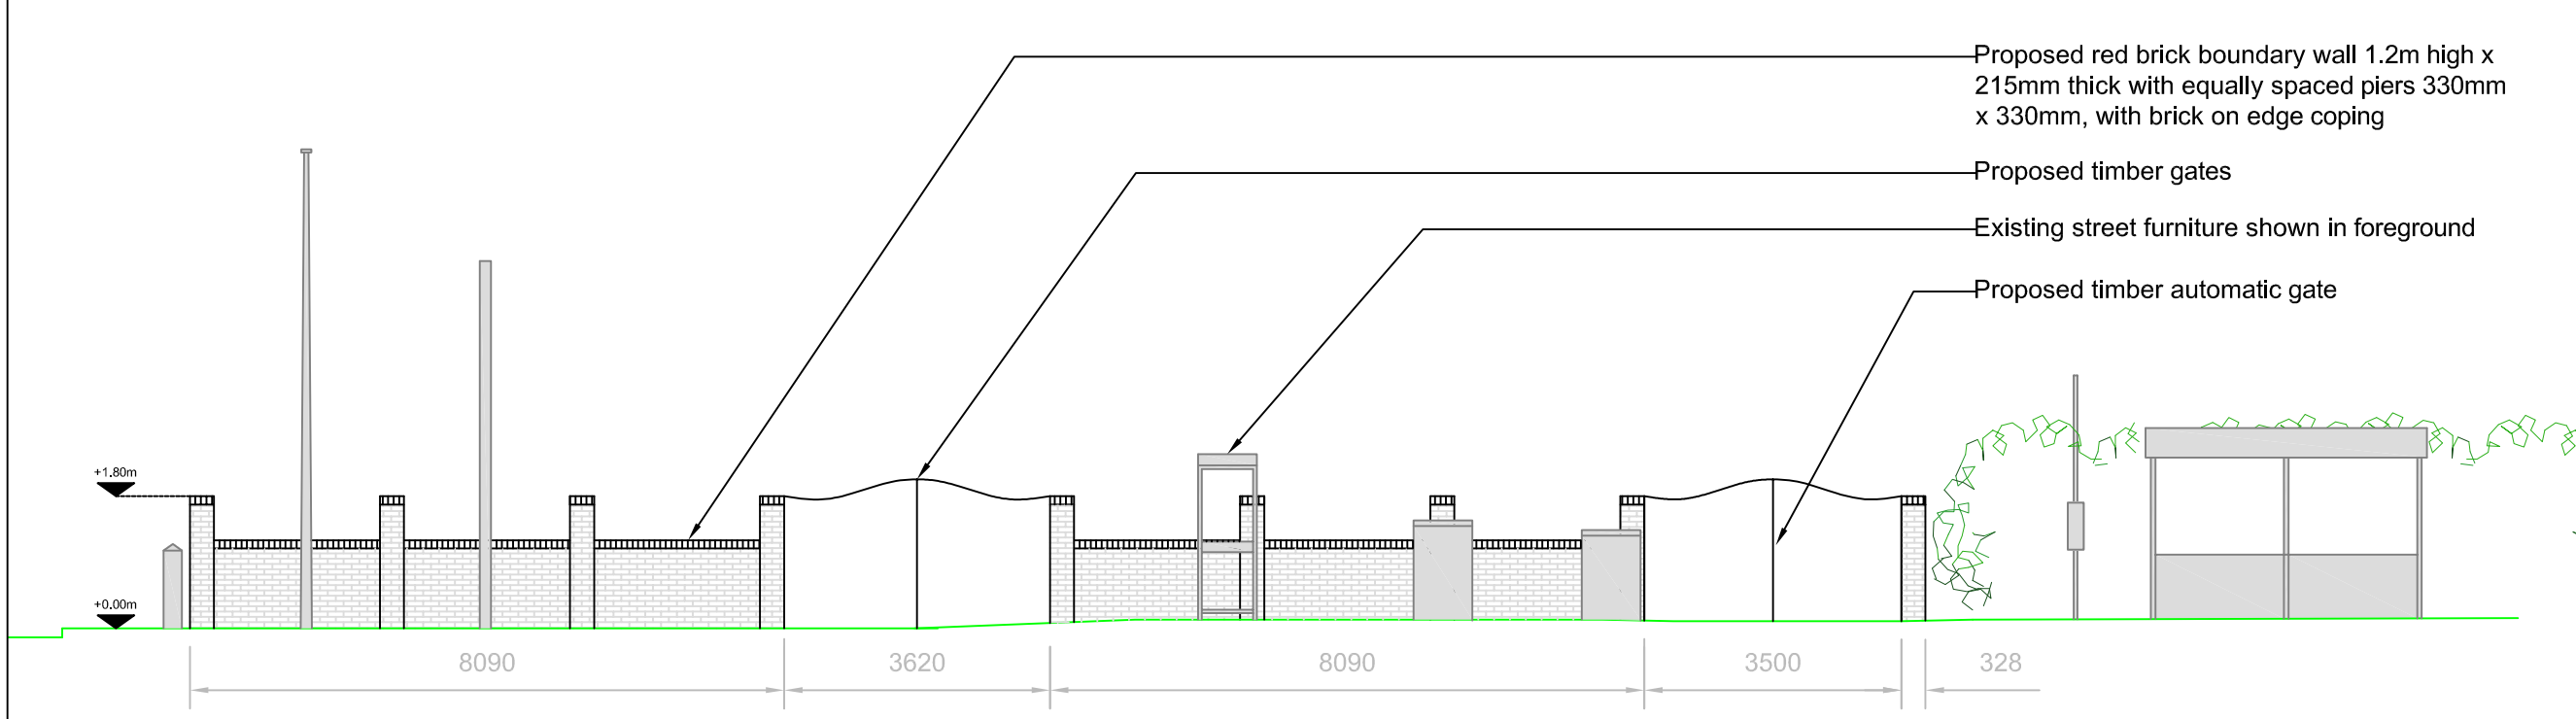

Elevation B (Derby Road)

NOTES

SITE ADDRESS
206 DERBY ROAD
MAREHAY
RIPLEY
DERBYSHIRE
DE5 8HU

DRAWING TITLE
PROPOSED ELEVATIONS

DRAWING REF	REV
D03	A

DRAWN: PM

DATE: 21/04/2022

SCALE: 1:100

SIZE: A3