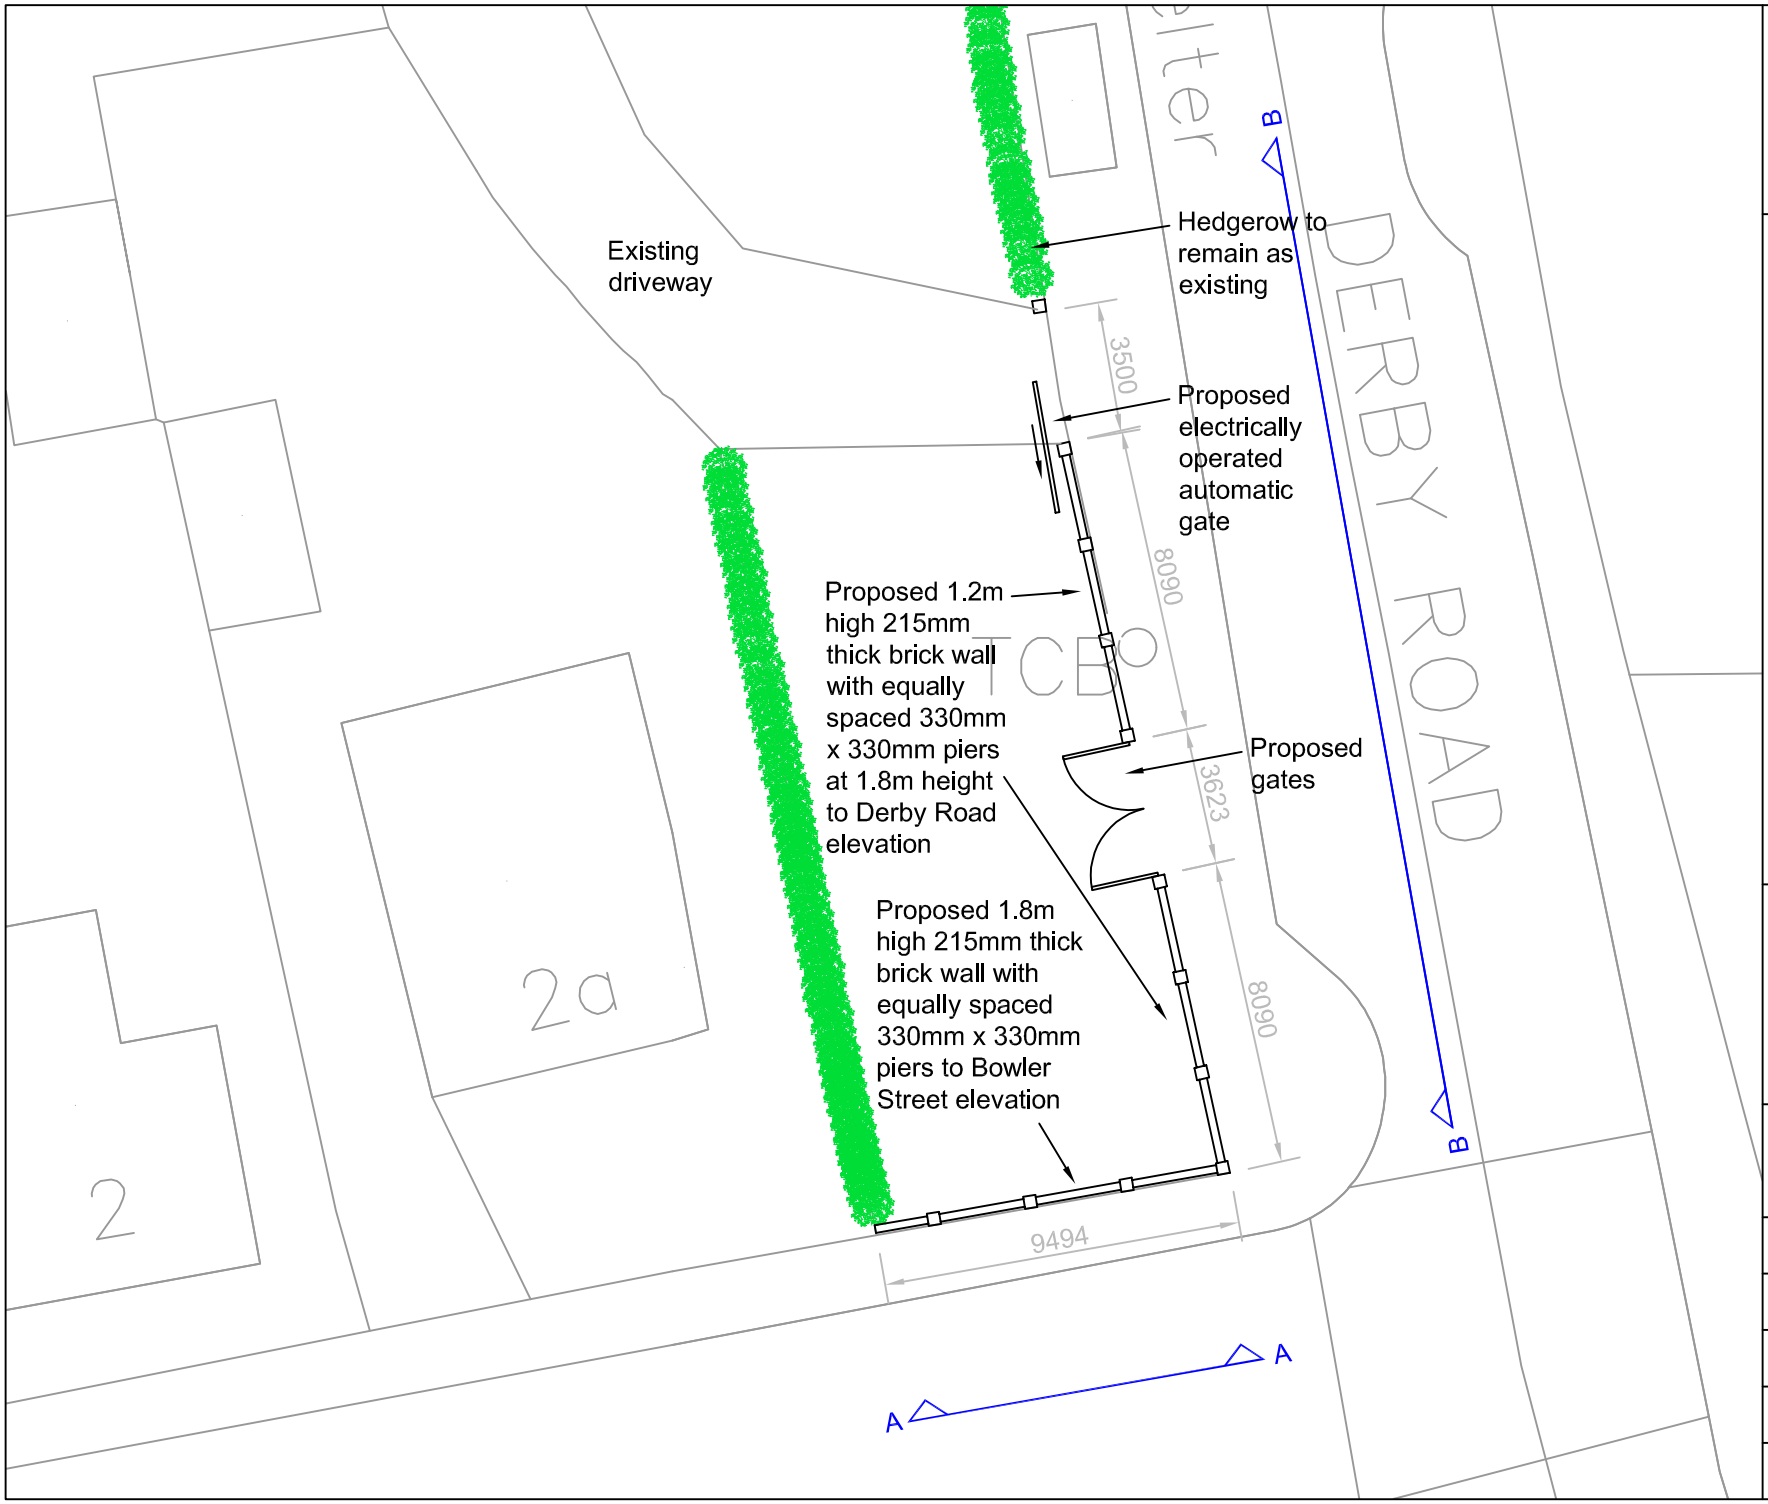

N

NOTES

DENOTES SITE AREA

KEY TO ELEVATIONS

SITE ADDRESS

206 DERBY ROAD
MAREHAY
RIPLEY
DERBYSHIRE
DE5 8HU

DRAWING TITLE

BLOCK PLAN - AS PROPOSED

DRAWING REF	REV
D02	A

DRAWN	PM
DATE	21/04/2022
SCALE	1:200
SIZE	A4