Proposed rooflight
to inner side roof

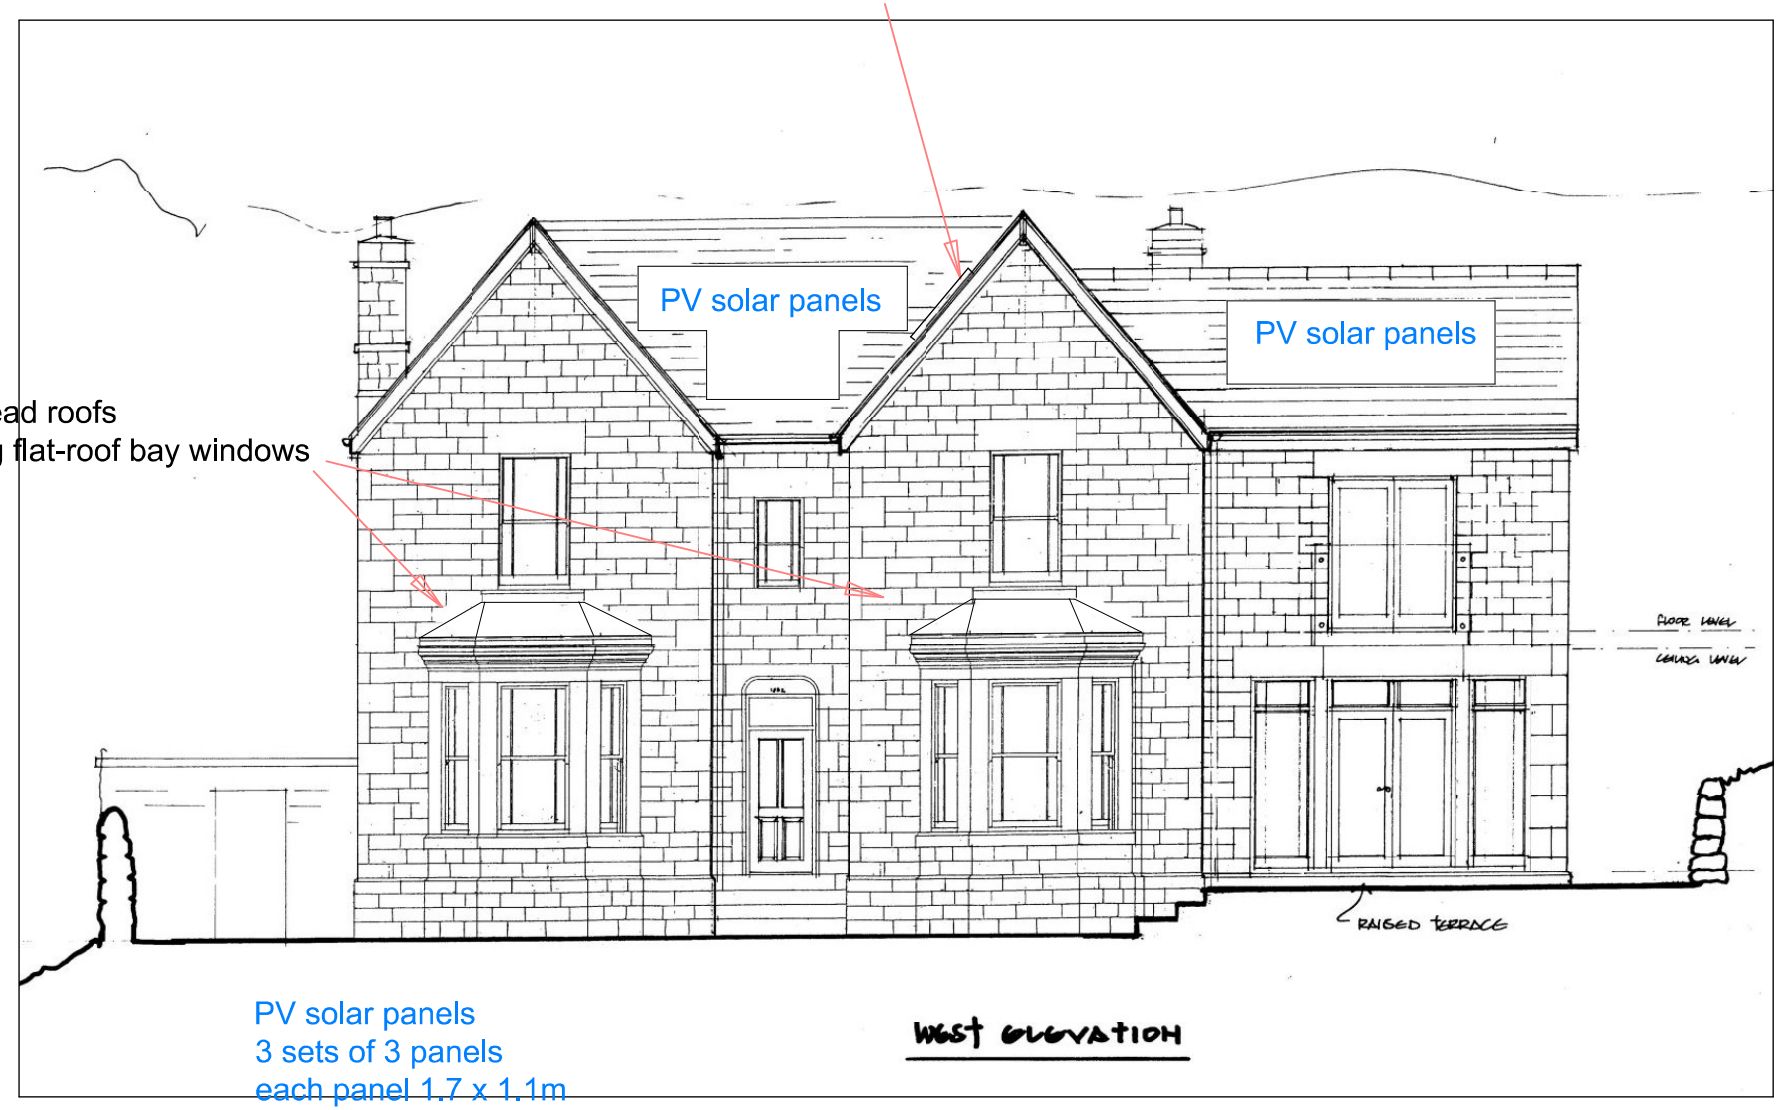

Proposed lead roofs
over existing flat-roof bay windows

PV solar panels
3 sets of 3 panels
each panel 1.7 x 1.1m
Fitted < 200mm off face of slates

Holt House, Holt Lane, Lea
Works to roofs at rear
Proposed Elevation
2031-01/A
1:100@A4