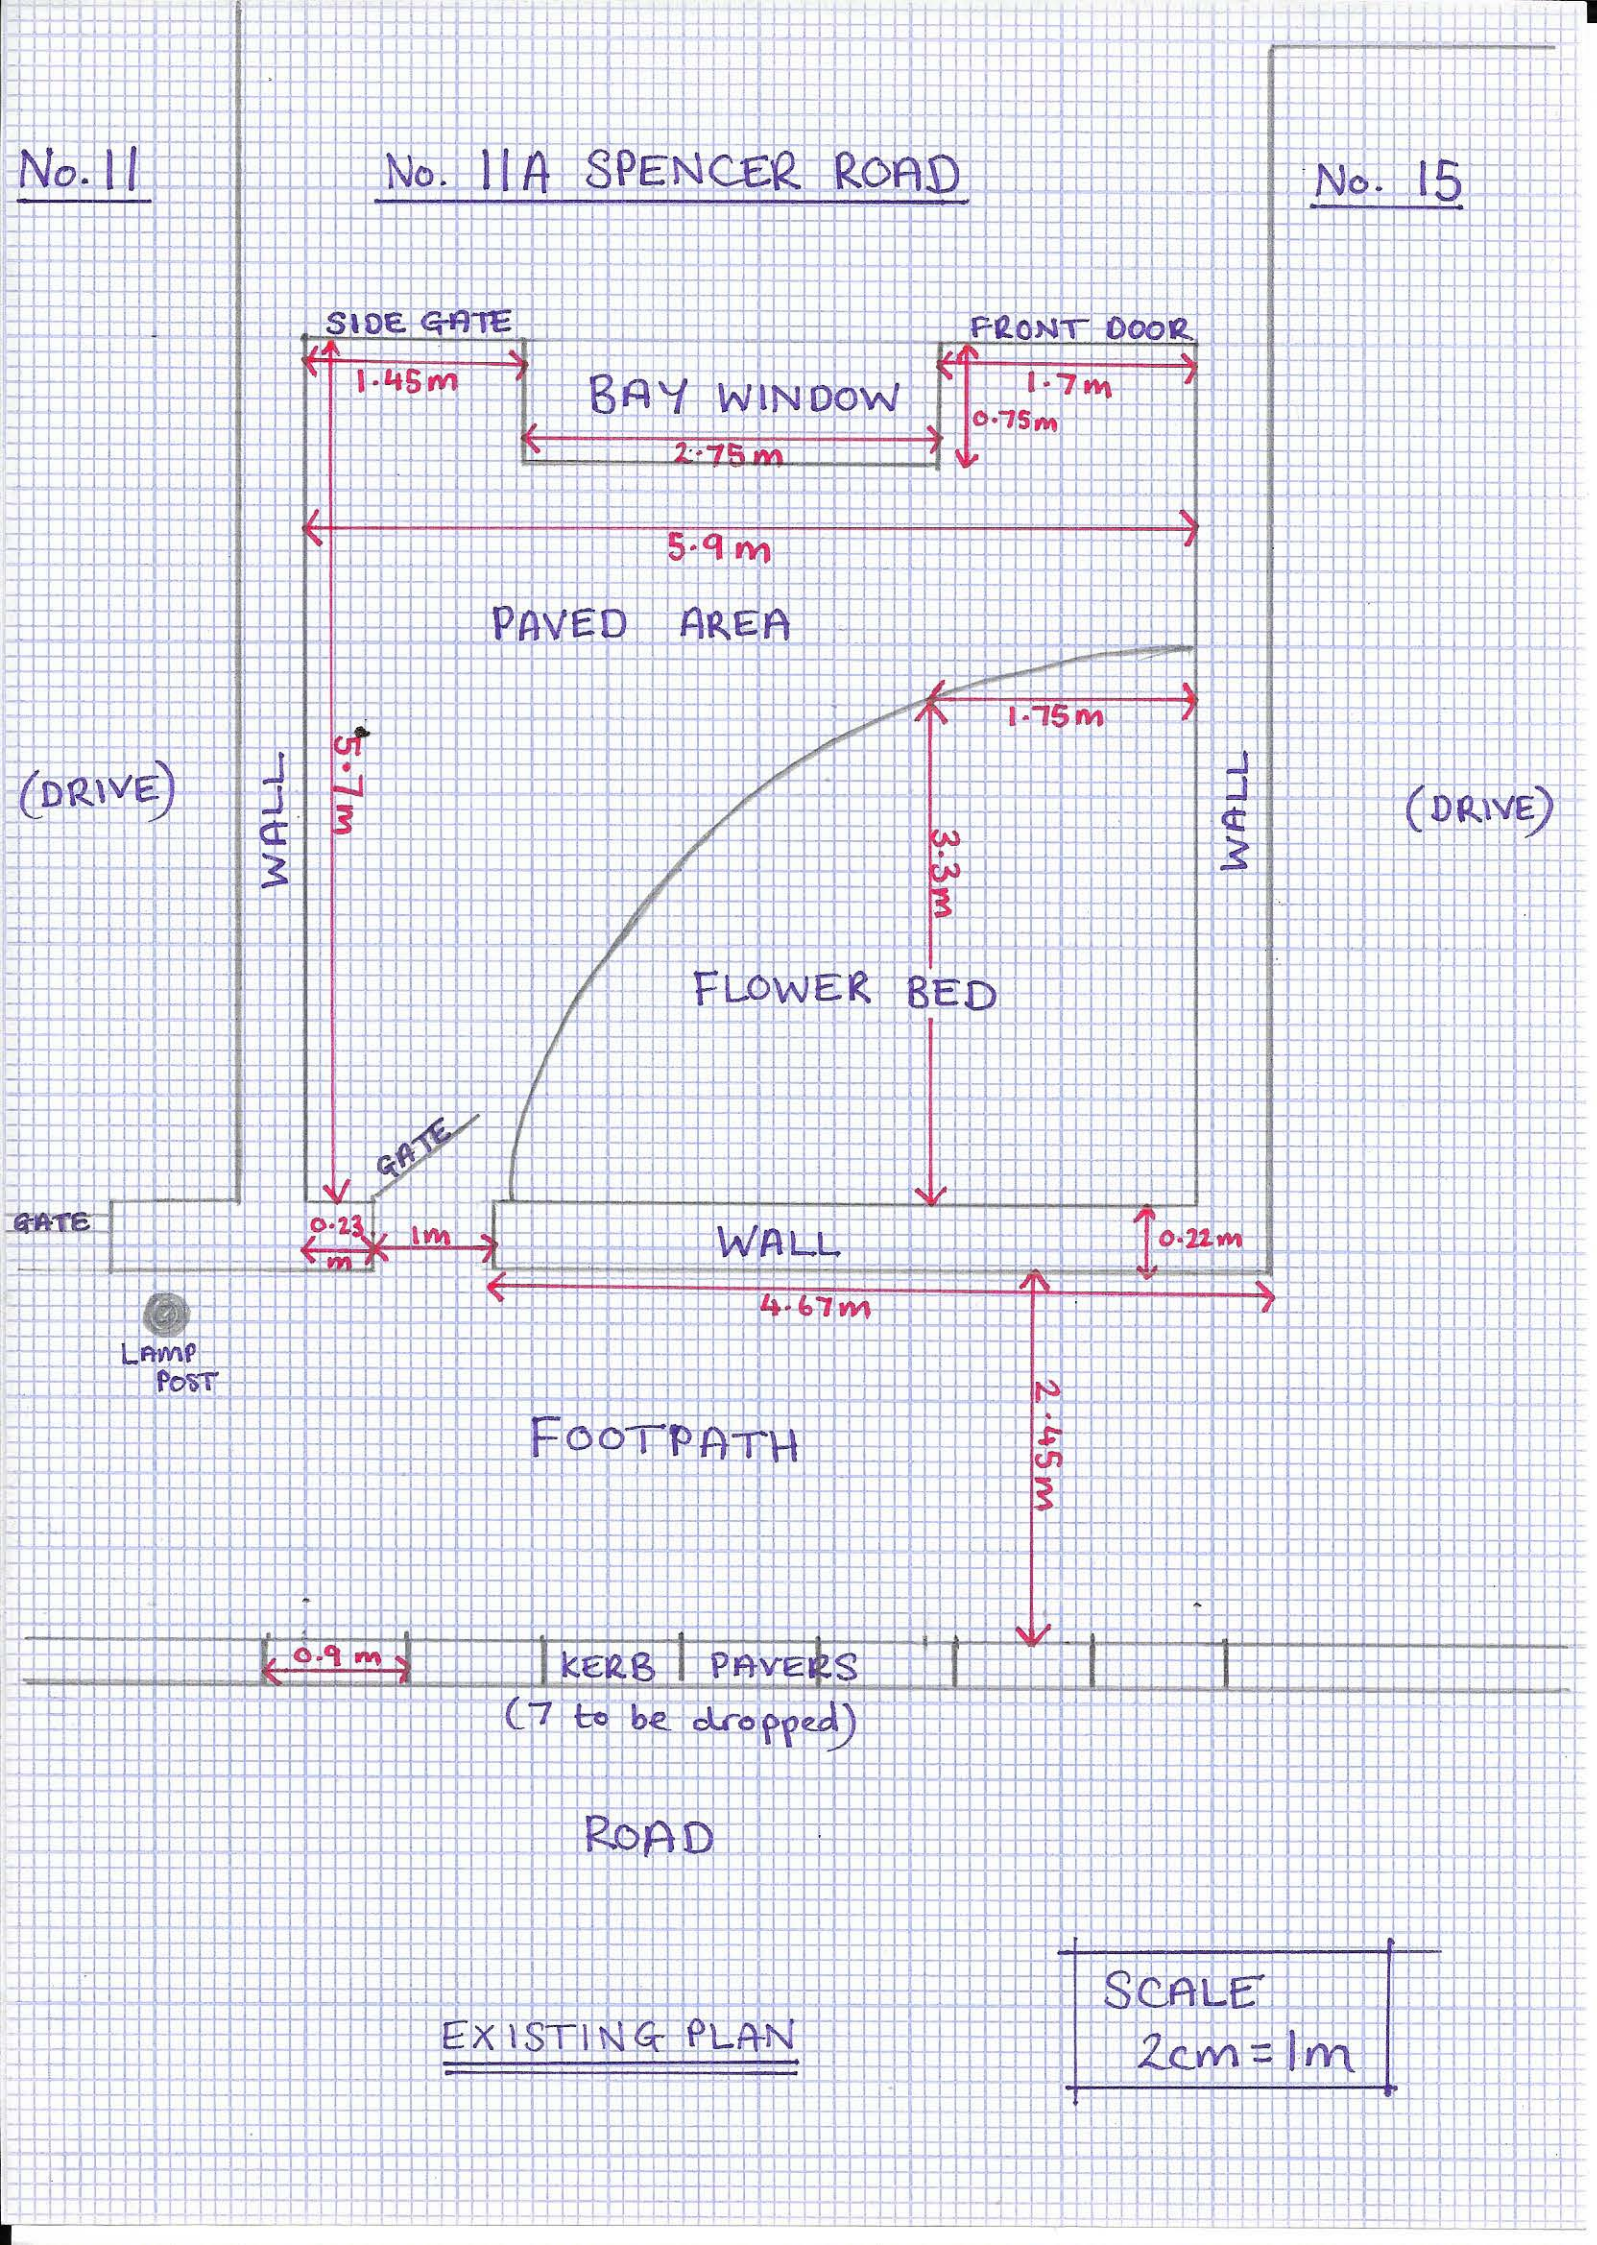

No. 11
No. 11A SPENCER ROAD
No. 15
SIDE GATE
1.45m
BAY WINDOW
2.75m
FRONT DOOR
1.7m
0.75m
5.9m
PAVED AREA
(DRIVE)
WALL
5.7m
1.75m
3.3m
WALL
(DRIVE)
FLOWER BED
GATE
GATE
0.23m
1m
WALL
0.22m
4.67m
LAMP POST
FOOTPATH
2.45m
0.9m
KERB
PAVERS
(7 to be dropped)
ROAD
EXISTING PLAN
SCALE
2cm = 1m