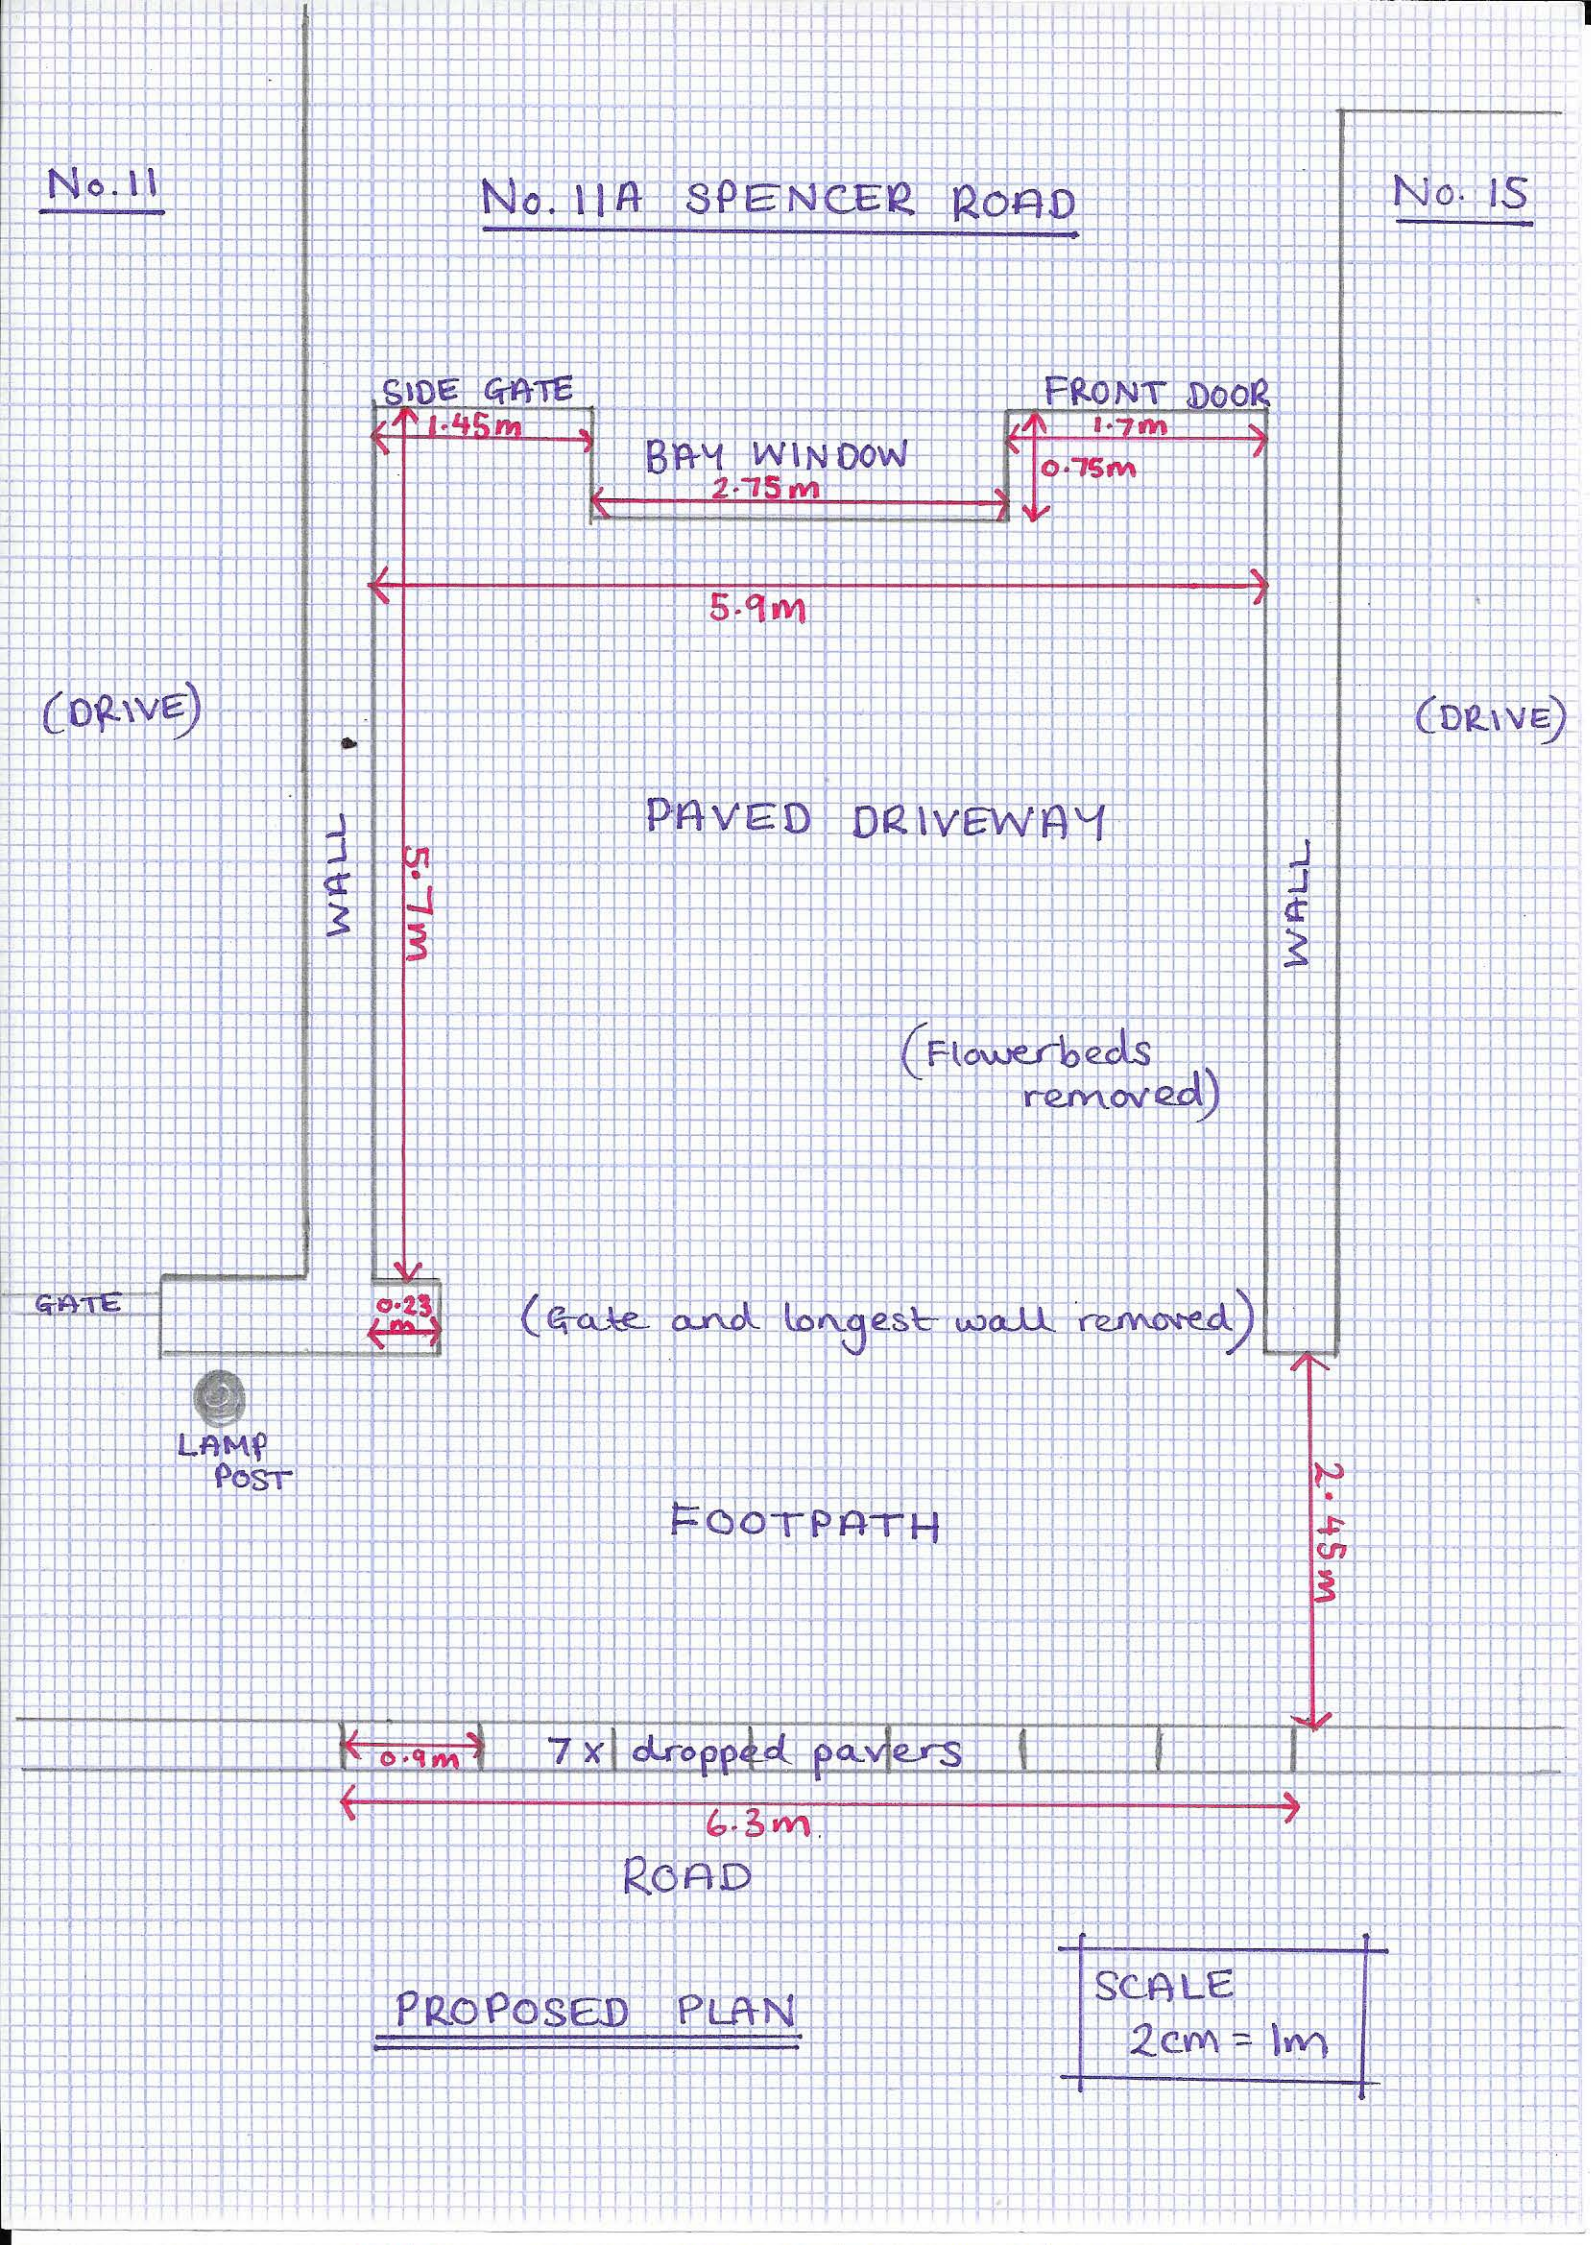

No. 11
No. 11A SPENCER ROAD
No. 15
SIDE GATE
1.45m
BAY WINDOW
2.75m
FRONT DOOR
1.7m
0.75m
5.9m
(DRIVE)
(DRIVE)
PAVED DRIVEWAY
WALL
5.7m
WALL
(Flowerbeds removed)
GATE
0.23m
(Gate and longest wall removed)
LAMP POST
FOOTPATH
2.45m
0.9m
7x dropped pavers
6.3m
ROAD
PROPOSED PLAN
SCALE
2cm = 1m