East Elevation



South Elevation

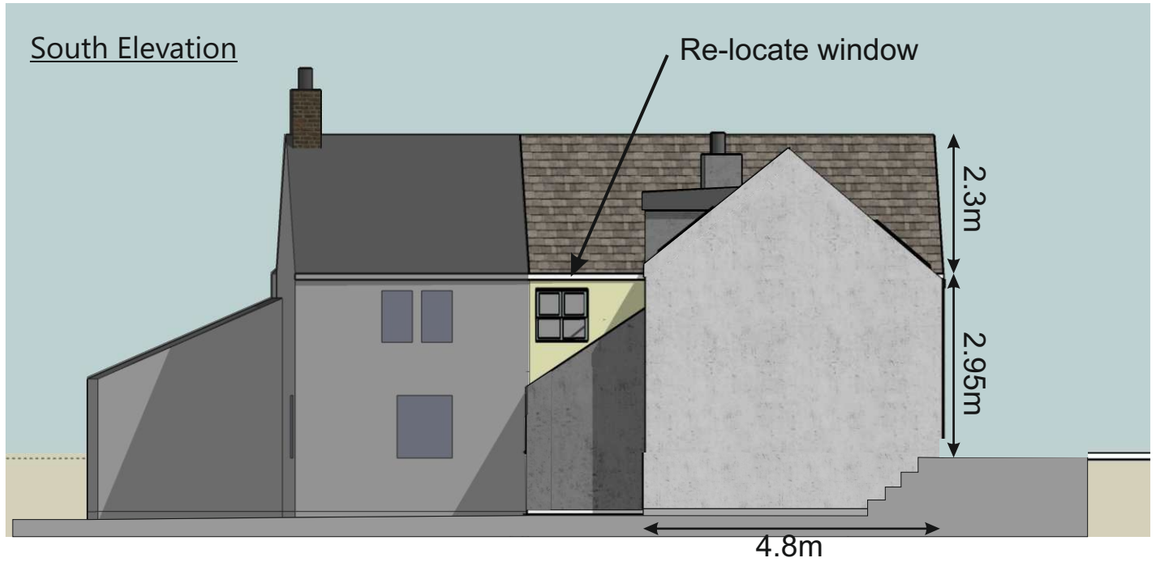

West Elevation

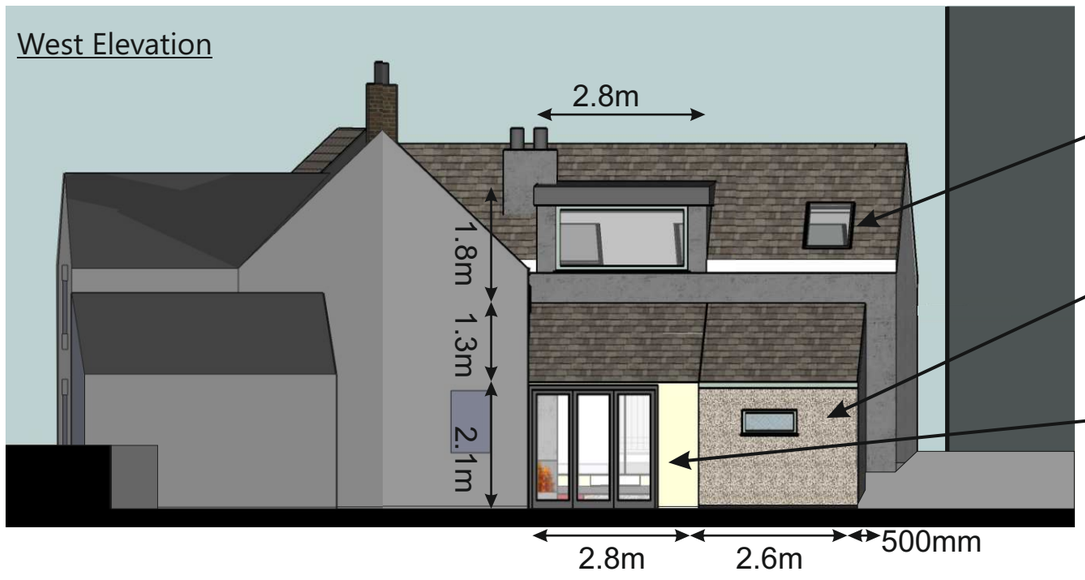

1x Rooflight & Dormer to provide Window
(Height 2.05m internally)

Externally accessed Utility Room

Recessed Bi-fold opening doors - extended roof line provides cover (weather protection to external door of Utility)

North Elevation



Scale 1:100 @ A3

0 2 4 6 8 10 metres

General drawing notes:

1. This design and drawing and any related specification are the intellectual property of 'David Guy Architectural Services', and may not be reproduced in drawing or built form without 'DGAS' express permission
2. 'DGAS' reserve the right to alter any item or specification shown on this drawing to accord with the latest details and regulations
3. This drawing should not be scaled, only figured dimensions are to be used, all dimensions should be checked on site prior to work commencing.
4. The drawings are in metric scale
5. Please report any discrepancies to 'DGAS' immediately
6. All drawings are to be read in conjunction with any other relevant engineers / consultants drawings or other information where applicable.

Revision '0' -25/11/21
Issued for Client Approval
'A' - 24/01/22
External stairs removed on advice
ISSUED FOR PLANNING APPLICATION
'B' - 07/07/22
Changes due to neighbouring window position & removal of roof patio inc. roof access
'C' - 11/07/22: window to upper bedroom introduced

Project: 23 Green Lane Belper. DE56 1BYz		
Client: J. Batchford		
Title: Proposed Elevations		
Scale: 1:50@A3	Inception: Mar 2021	Drawn: DG
Job: C1060	Dwg No: P01	Rev: C

DAVID GUY
ARCHITECTURAL
SERVICES
www.dg4design.co.uk
e: info@dg4design.co.uk
9 Chesterfield Road, Belper. DE56 1FD Mobile 07979 542199