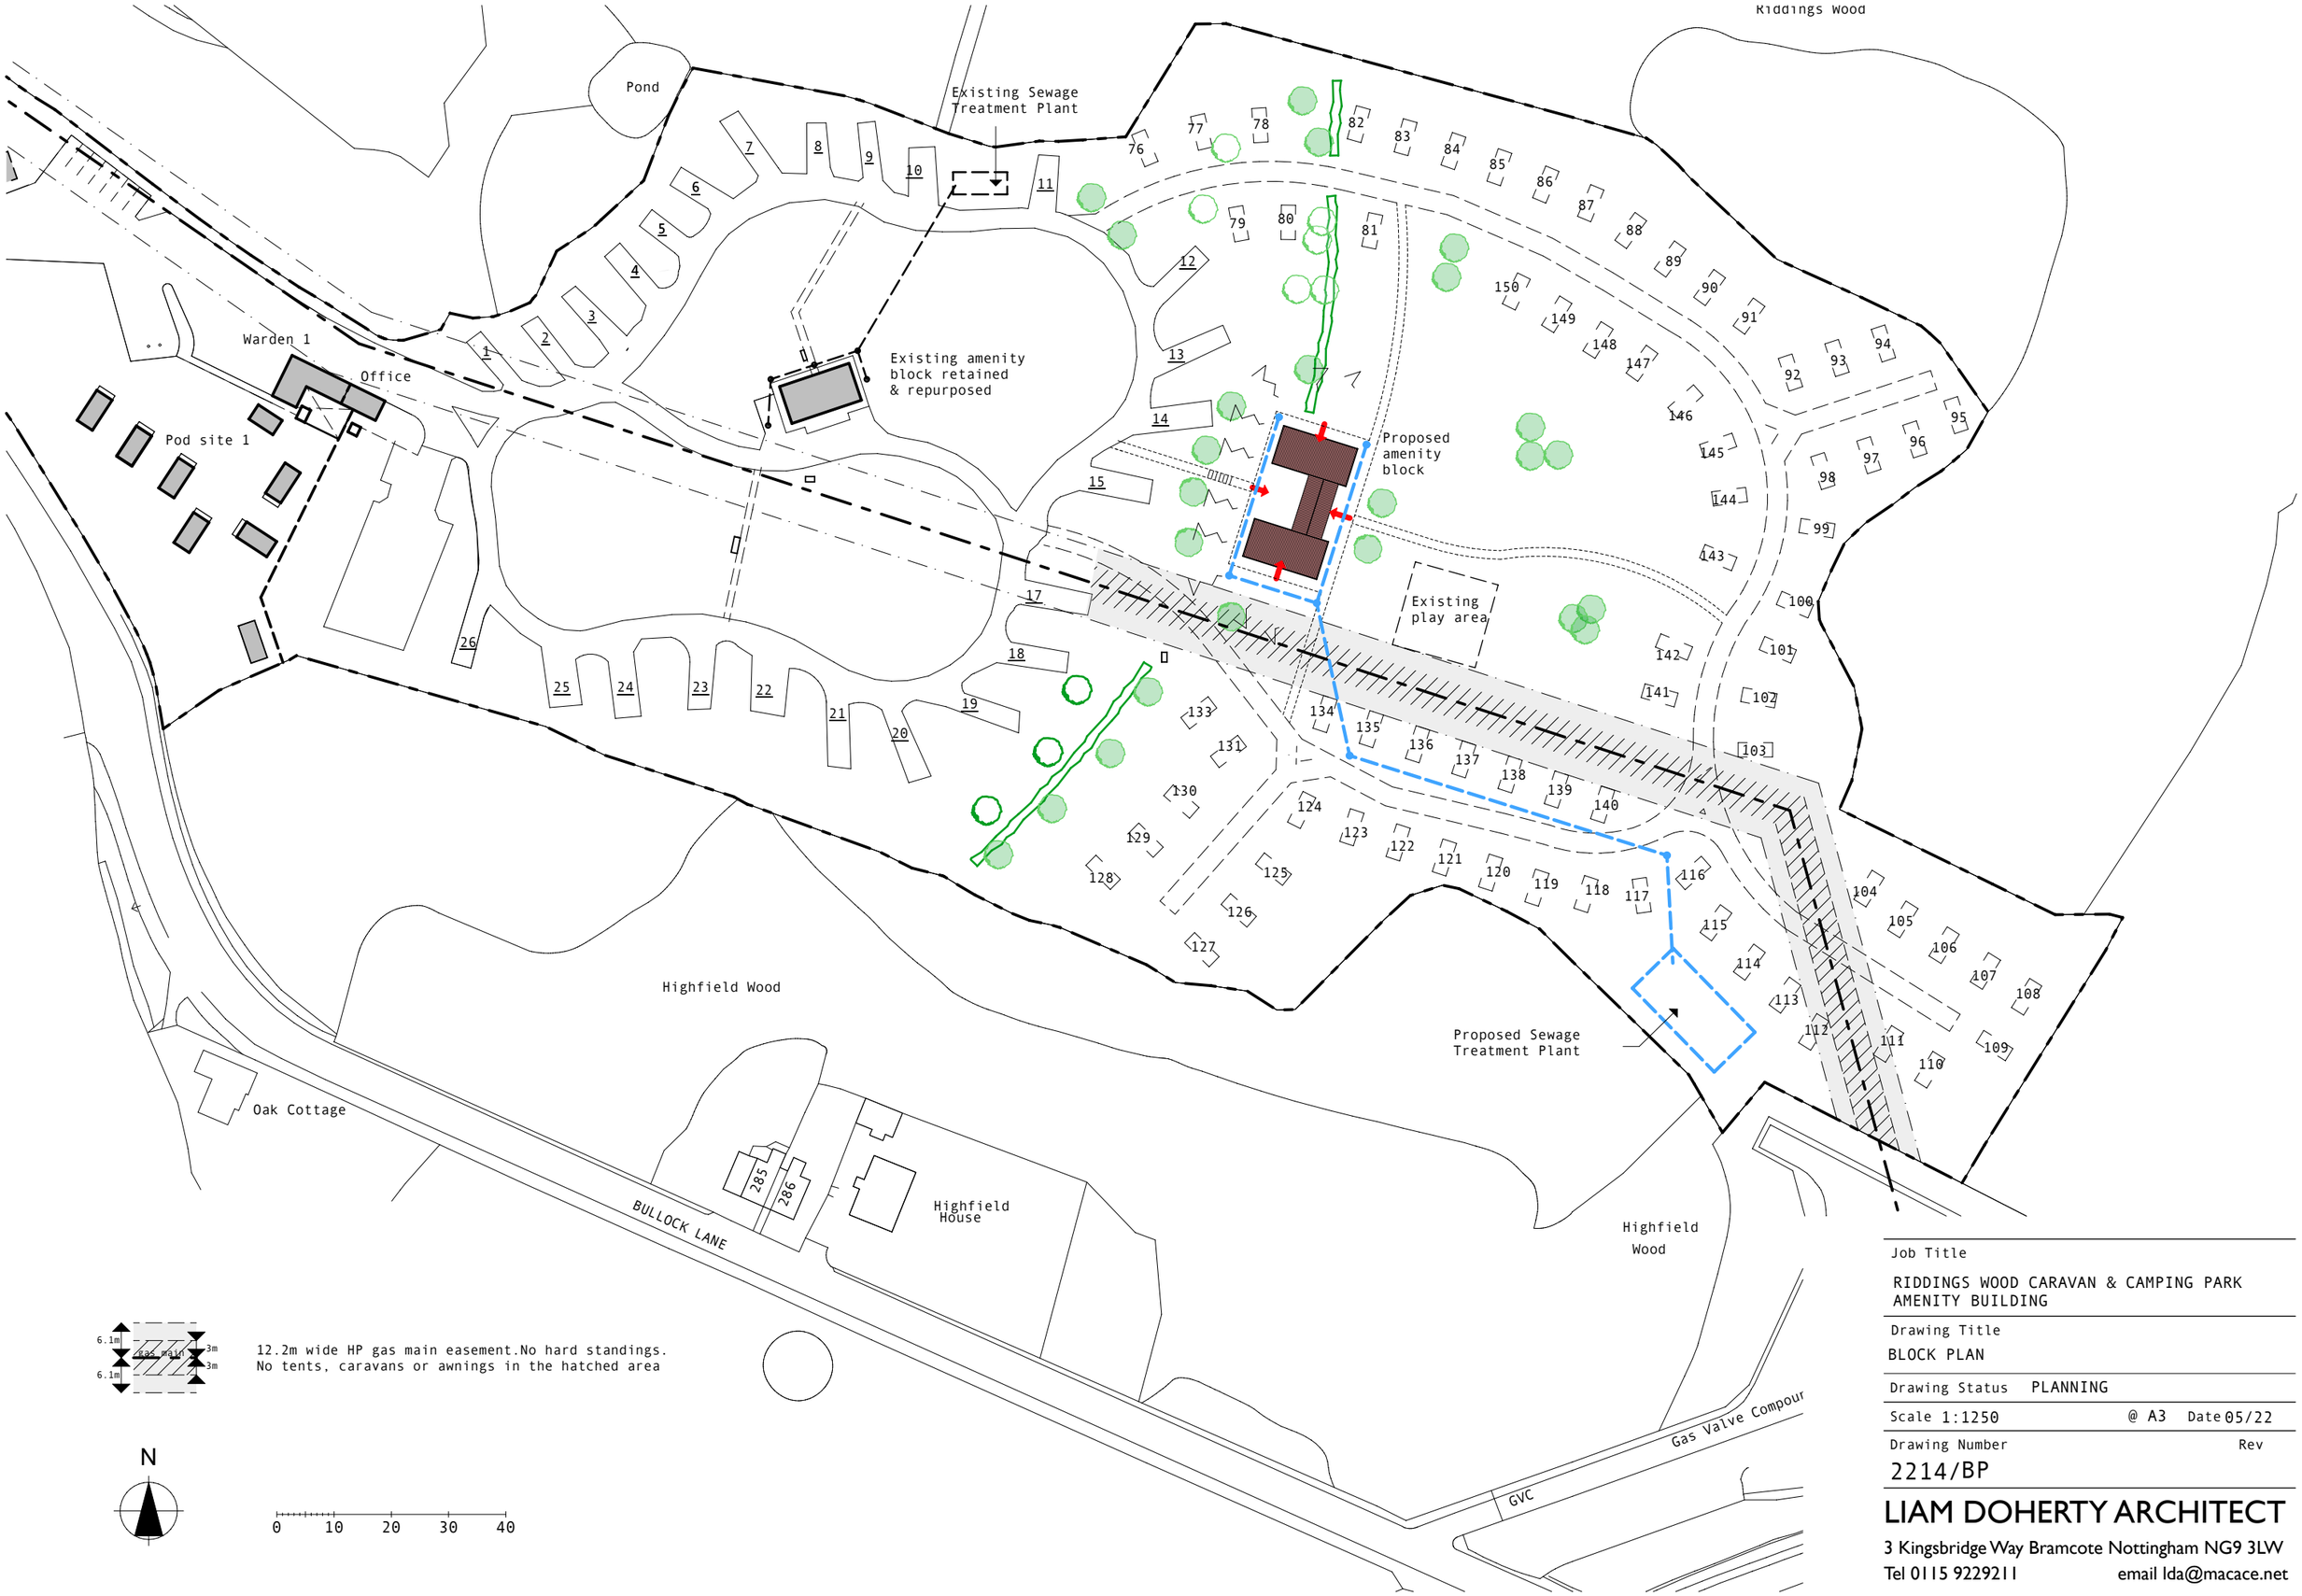

Job Title

RIDDINGS WOOD CARAVAN & CAMPING PARK
AMENITY BUILDING

Drawing Title

BLOCK PLAN

Drawing Status PLANNING

Scale 1:1250 @ A3 Date 05/22

Drawing Number Rev

2214/BP

LIAM DOHERTY ARCHITECT

3 Kingsbridge Way Bramcote Nottingham NG9 3LW

Tel 0115 9229211 email lda@macace.net