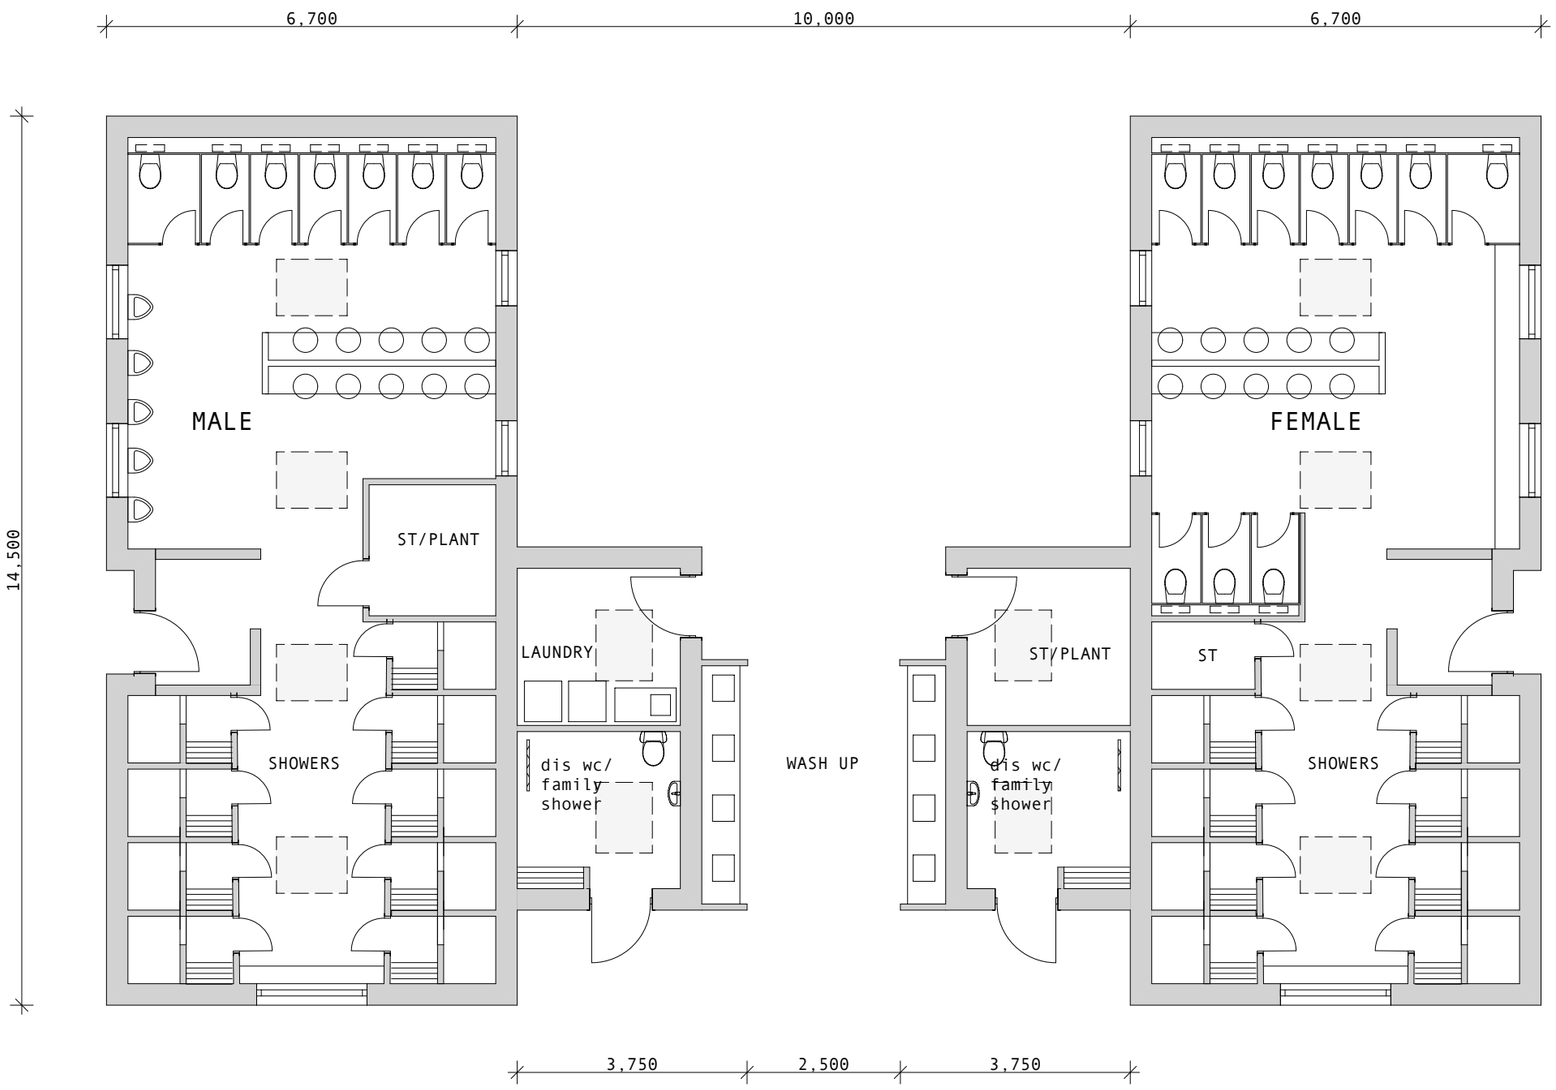

Job Title
RIDDINGS WOOD CARAVAN & CAMPING PARK
AMENITY BUILDING

Drawing Title
FLOOR PLAN

Drawing Status PLANNING

Scale 1:100 @ A3 Date 06/22

Drawing Number Rev
2214/P1

LIAM DOHERTY ARCHITECT
3 Kingsbridge Way Bramcote Nottingham NG9 3LW
Tel 0115 9229211 email lda@macace.net