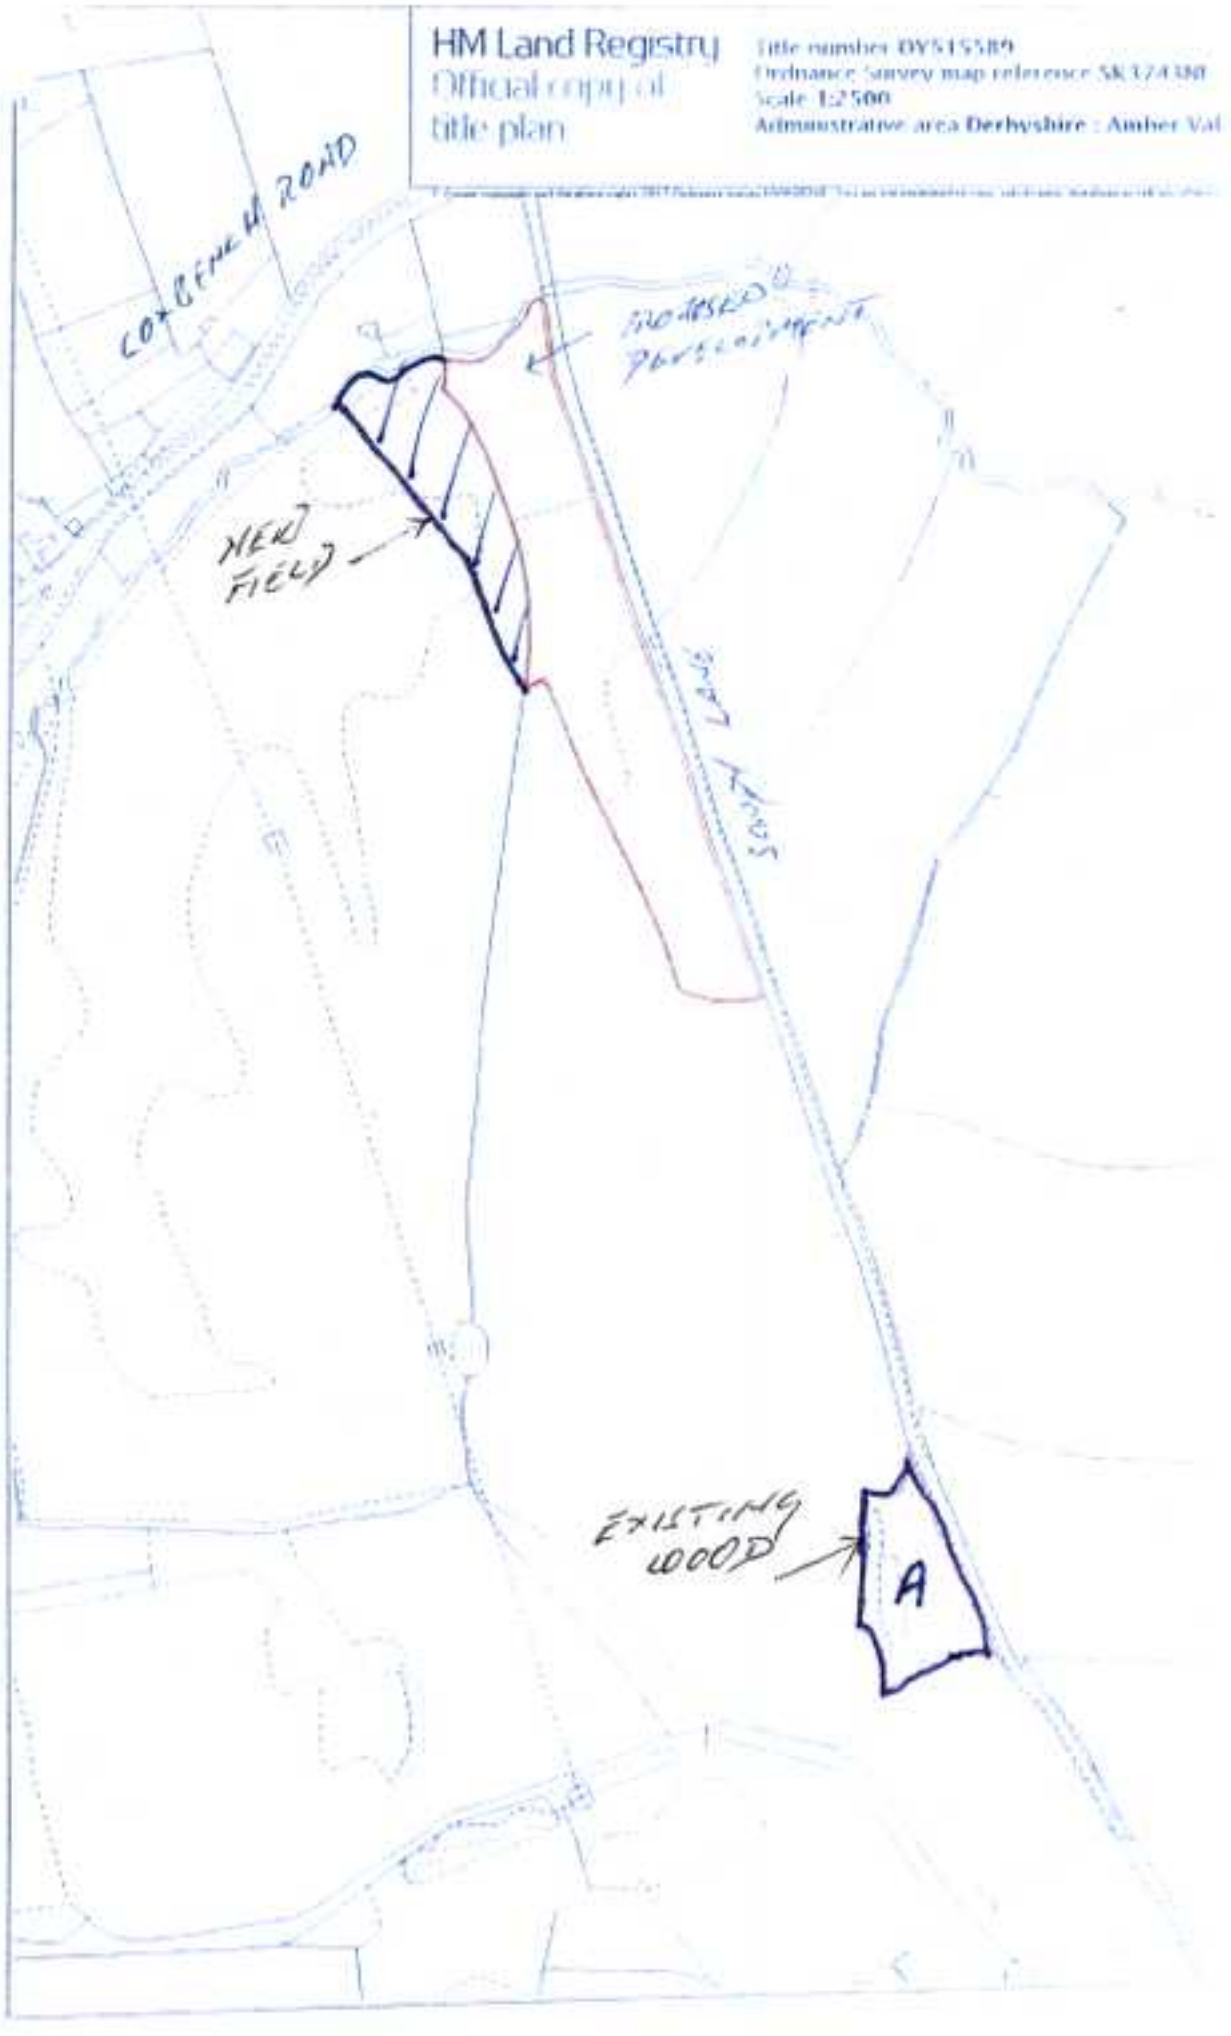

HM Land Registry
Official copy of
title plan
Title number DY515589
Ordnance Survey map reference SK3743SW
Scale 1:2500
Administrative area Derbyshire : Amber Val
COXBENCH ROAD
PROPOSED DEVELOPMENT
NEW FIELD
FARM LANE
EXISTING WOOD
A