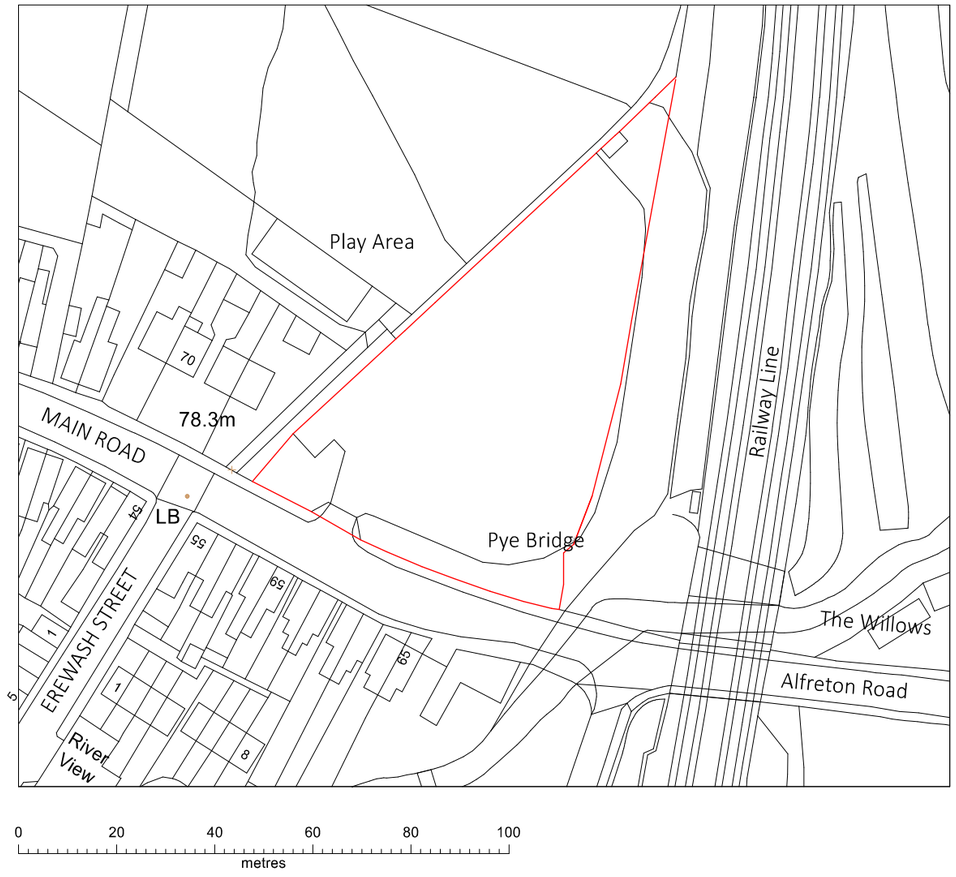

Location Plan

© Crown copyright 2022 Ordnance Survey 100053143

	Date	Revisions

Client:

Project Site Address

66 Main Road
Pye Bridge
ALFRETON
DE55 4NY

Drawing Title:
Proposed Residential Development

Drawing Title:
Location Plan

Scale: 1:1250 @ ISO A3

Status: Planning

Date: June 2022

Drawing No: