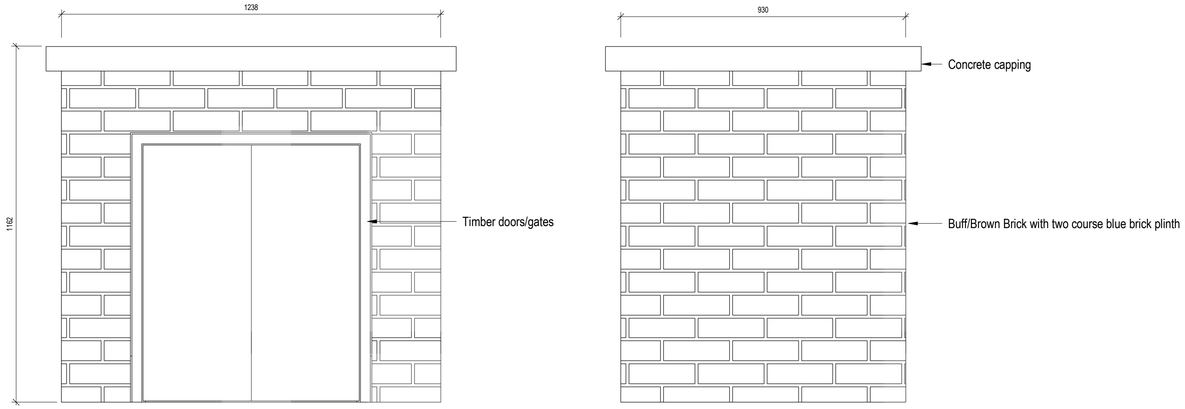

Existing Gas Meter Housing 1
1 : 10

Existing Gas Meter Housing 2
1 : 10

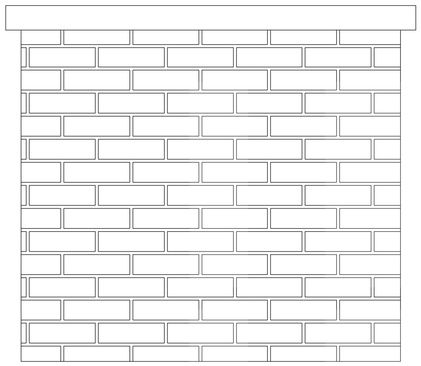

Existing Gas Meter Housing 3
1 : 10

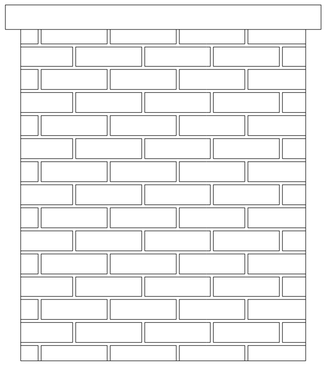

Existing Gas Meter Housing 4
1 : 10



Existing gas meter housing

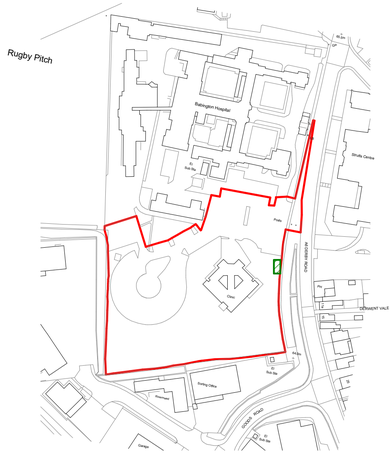

Existing Site Plan - Existing Gas Meter Housing Location
1 : 2000

Gas Meter - existing location

ID	Risk	Mitigation	Date

Graphical Scale 1:10 — 0 0.1 0.2 0.3 0.4 0.5 0.6 0.7 0.8m

Drawn by : ES | Date : 08/07/2022 | Scale : As indicated @ A1

Status	Preliminary	Presentation	Tender	Construction	Last Issue
Date :	08.07.22				
Approved by :	PF				

Revision		Date	Drawn	Approved
P1	Issued for Planning	08/07/22	ES	PF

Race Cottam Associates
Sheffield Studio
1 East Parade
Sheffield S1 2ET
0114 273 7050
Architects
racecottam.com

Client:
DCHS Trust

Project :
Belper Health Centre

RCA Project Ref:
3160-13

Drawing Title :
Existing_Gas_Meter_Housing_Elevations

Drawing Number:

A5057	RCA	00	XX	DR	A	0912
Project Code	Originator	Volume	Level	File Type	Role	Number

Status:	Suitability Description:	Revision Description:	Revision:
S3	For Review & Comment	PRELIMINARY	P1

© This drawing is the copyright of Race Cottam Associates Ltd. Do not scale from this drawing.