Graphical Scale 1:50 0 1 2m 3

Drawn by : ES Date : 07/07/2022 Scale :As indicated @ A1

Status	Preliminary	Presentation	Tender	Construction	Last Issue
Date :	07.07.22				
Approved by :	PF				

Revision		Date	Drawn	Approved
P1	Issued for Planning	08/07/22	ES	PF

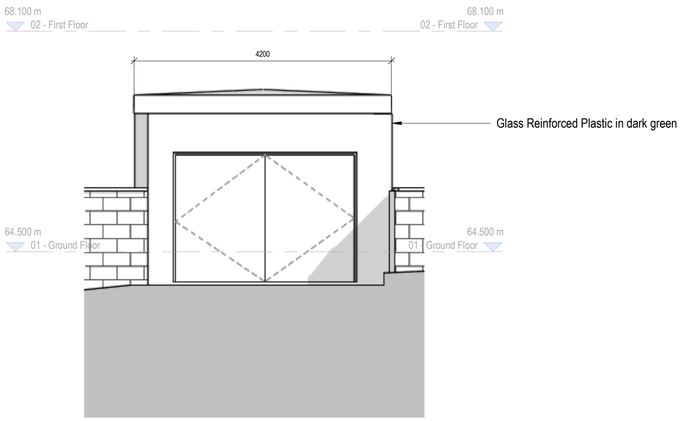

1 Sub Station 1
1 : 50

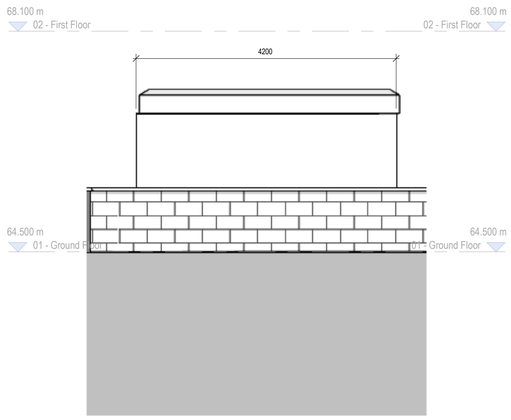

2 Substation 2
1 : 50

3 Substation 3
1 : 50

4 Substation 4
1 : 50

Sub Station Plan
1 : 50



Proposed Sub Station Location
1 : 2000

Proposed Substation location



Proposed substation to appear similarly to the shown image

GRP substation enclosure in dark green

Size: **4200mm(W) X 4200mm(D) x 3200mm(H)**

Race Cottam Associates

Sheffield Studio
1 East Parade
Sheffield S1 2ET
0114 273 7050

Architects
racecottam.com

Client:
DCHS Trust

Project :
Belper Health Centre

RCA Project Ref:
3160-13

Drawing Title :
Proposed_Sub_Station_Elevations

Drawing Number:

A5057	RCA	00	XX	DR	A	0913
Project Code	Originator	Volume	Level	File Type	Role	Number

Status:	Suitability Description:	Revision Description:	Revision:
S3	For Review & Comment	PRELIMINARY	P1

© This drawing is the copyright of Race Cottam Associates Ltd. Do not scale from this drawing.