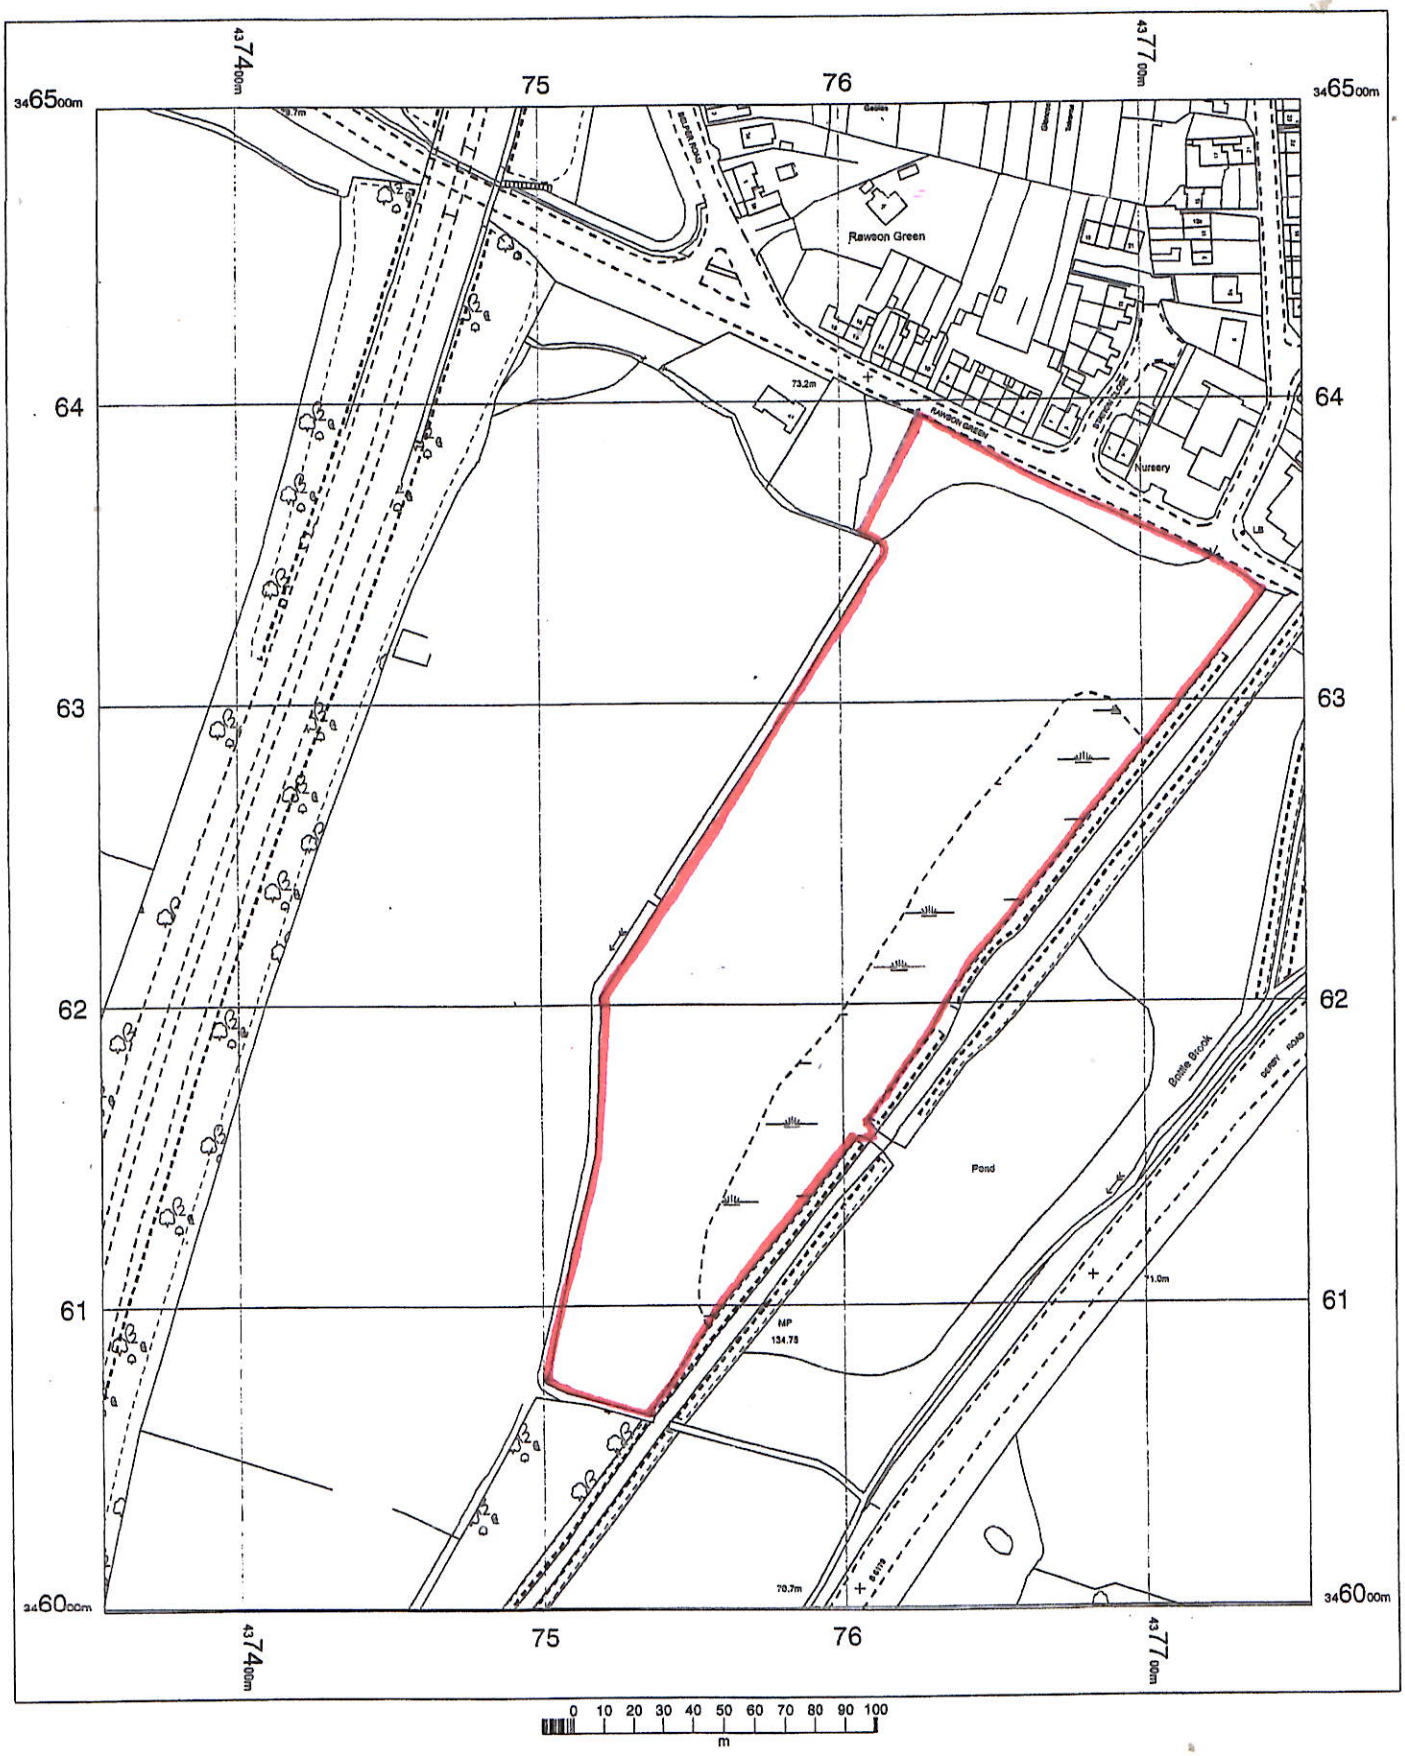

Proposed Manege and General-Purpose Agricultural Building at Rawson Green, Kilburn. Site location plan. JC/R143/21.

Scale: 1/2500.

OS MasterMap 1250/2500/10000 scale
12 July 2016, ID: JEW-00544538
maps.johnewright.com

1:2500 scale print at A4, Centre: 437554 E, 346249 N

©Crown Copyright and database rights 2016 OS 100019980

N

johnewright
maps@johnewright.com
tel: 0115 950 6633