#006 HOLLY COTTAGE, DEF SAZ : DETAIL OF PROPOSED PLAN

SCALE 1:50

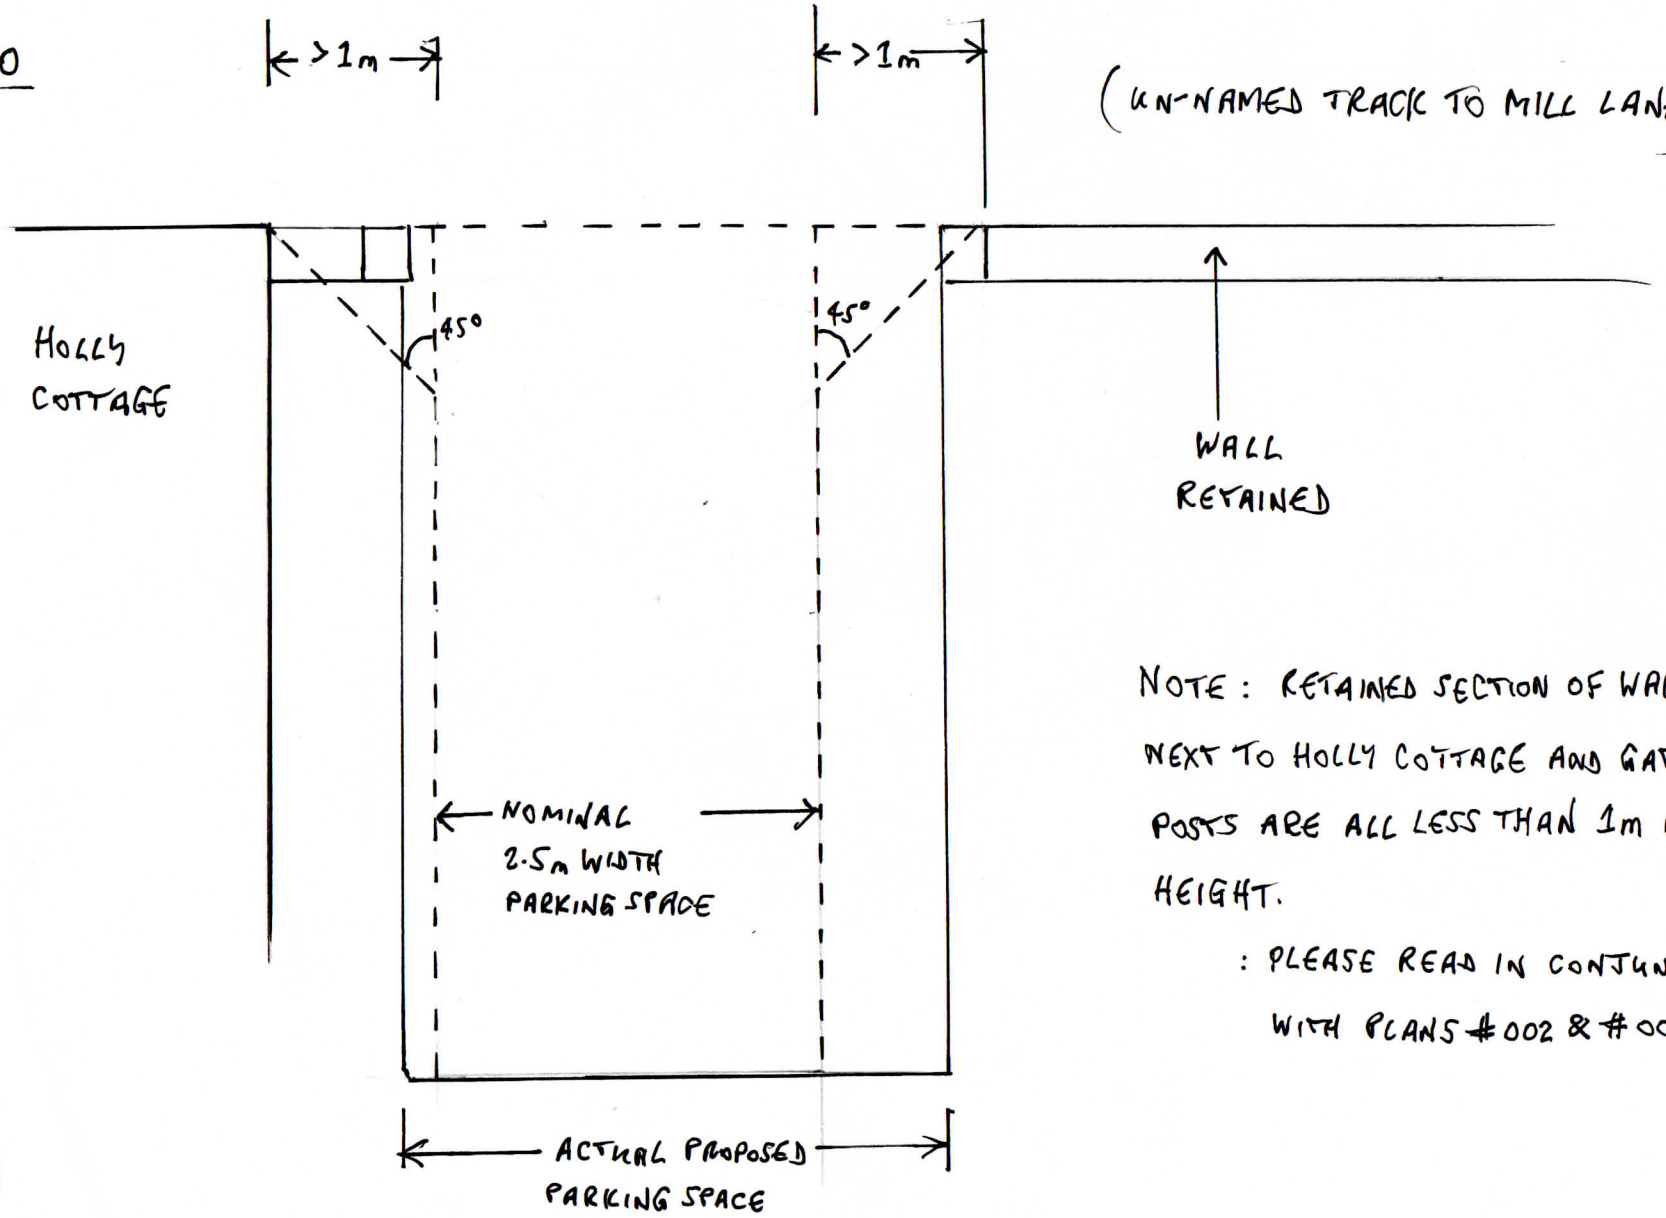

NOTE : RETAINED SECTION OF WALL NEXT TO HOLLY COTTAGE AND GATE POSTS ARE ALL LESS THAN 1m IN HEIGHT.

: PLEASE READ IN CONJUNCTION WITH PLANS #002 & #004