Proposed Barn on Land off Sandhall Lane Alderwasley DE56 2RD

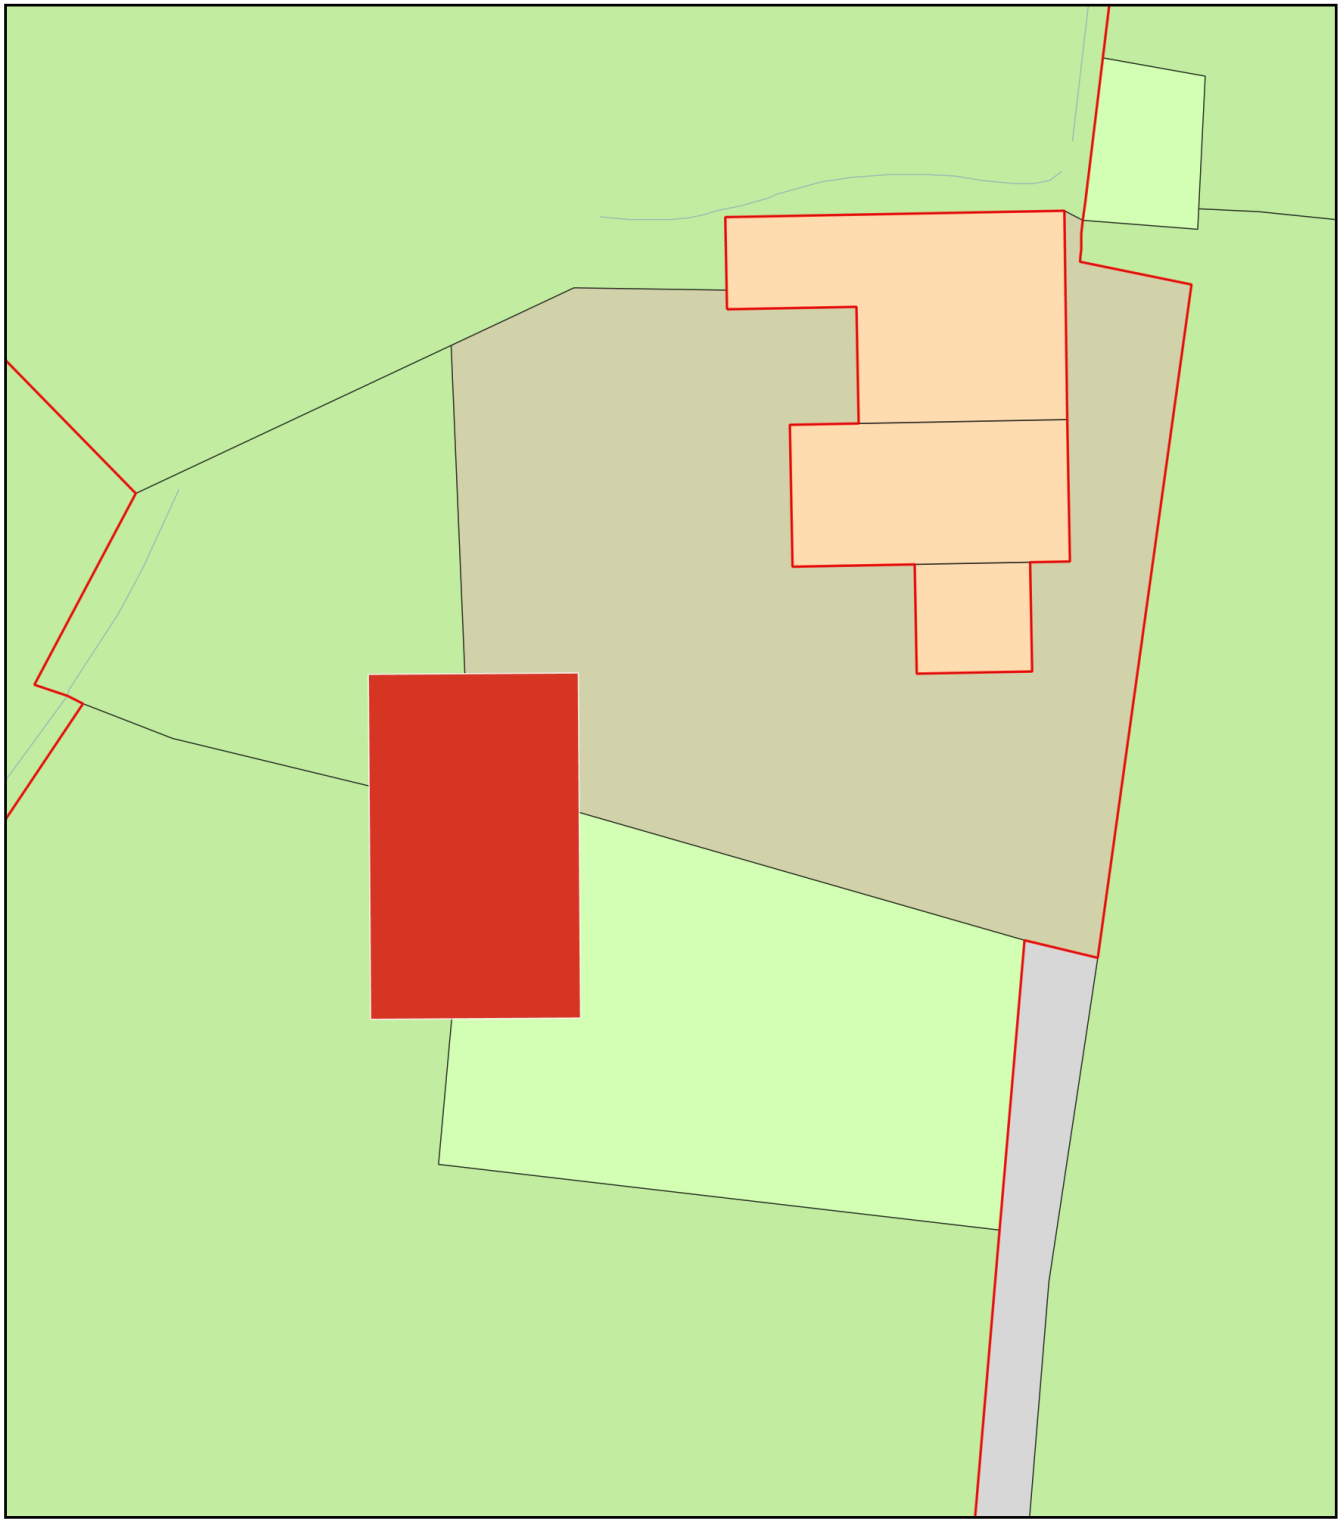

0 20

Metres

N

ReQuestaPlan

Plan Produced for: Mr Robert Allsopp

Date Produced: 04 Jul 2022

Plan Reference Number: TQRQM22185082325575

Scale: 1:500 @ A4

© Crown copyright and database rights 2021 OS 100042766