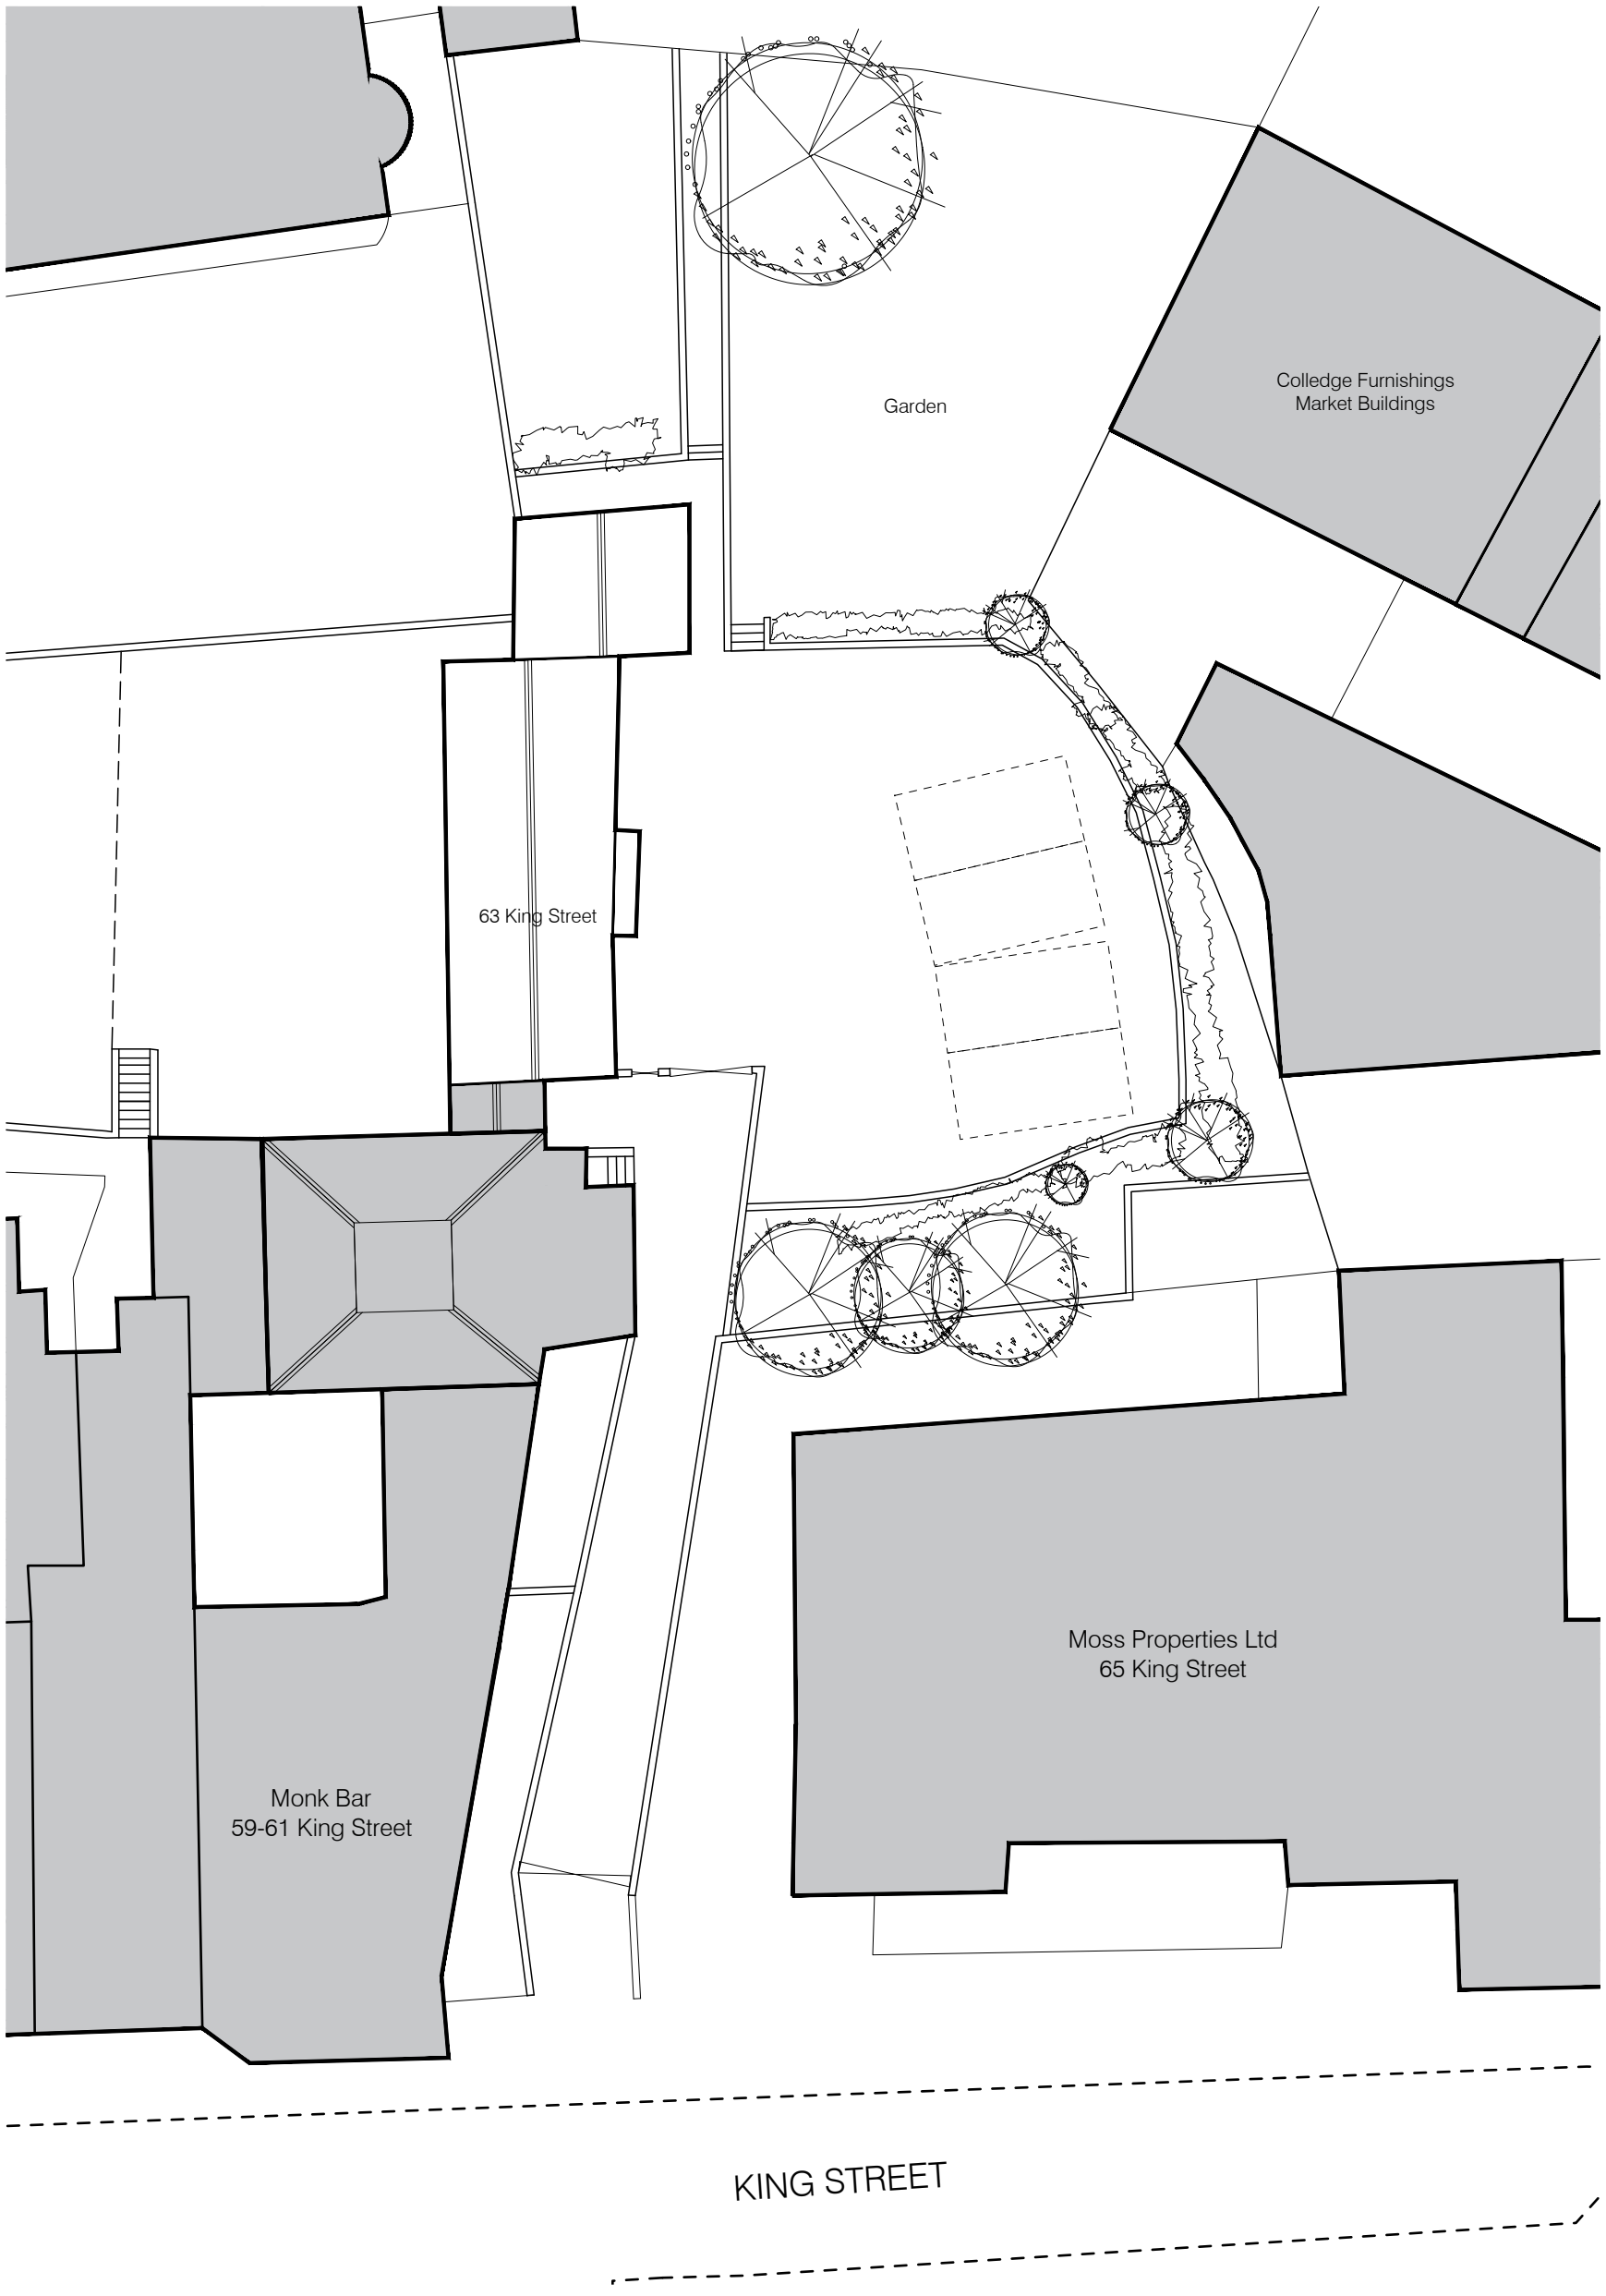

63 King Street

Belper, Derbyshire

Site Plan as Existing

PROJECT REF	SCALE(S)	PAPER SIZE	DRAWN BY
1591	1:200	A3	GH

PROJECT	ORIGINATOR	ZONE	LEVEL	TYPE	ROLE	NUMBER
COL -	WDW-	Z1 -	XX -	DR -	W -	01005

STATUS	SUITABILITY DESCRIPTION
D5	ISSUED FOR PLANNING

REVISION	REVISION DESCRIPTION
P2	PRELIMINARY

Rev.	Description	Date	By	Chk'd
P2	Amended as per client request	16-5-22	GH	XX
P1	First Issue	3-5-22	GH	XX

N

0m 2 4 6