SAFETY, HEALTH AND ENVIRONMENTAL INFORMATION
In addition to the hazards/risks normally associated with the types of work detailed on this drawing, note the following risks and information:
i: ii: iii: iv: v:
For information relating to Use, Cleaning and Maintenance, see the Health & Safety File It is assumed that all works will be carried out by a competent contractor working, where appropriate, to an approved method statement.

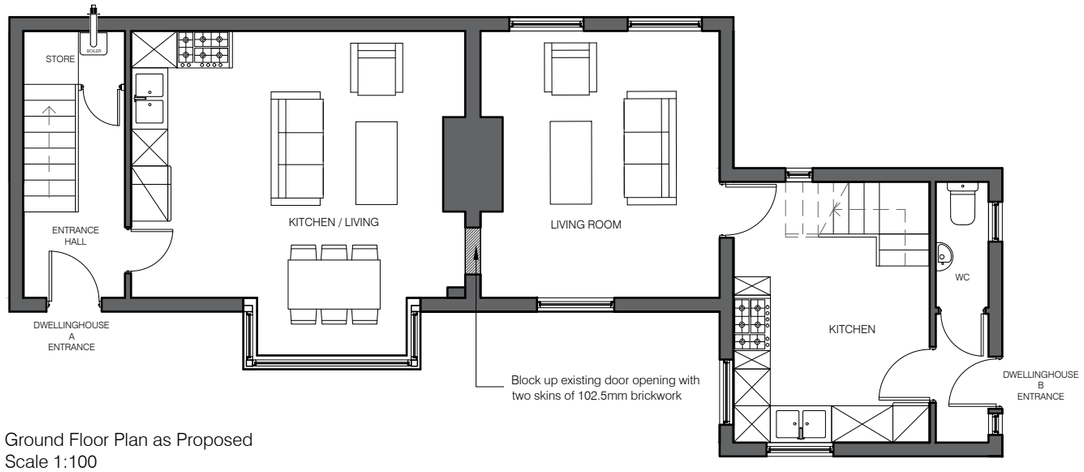

Ground Floor Plan as Proposed
Scale 1:100

NOTE: No external elevation changes are proposed

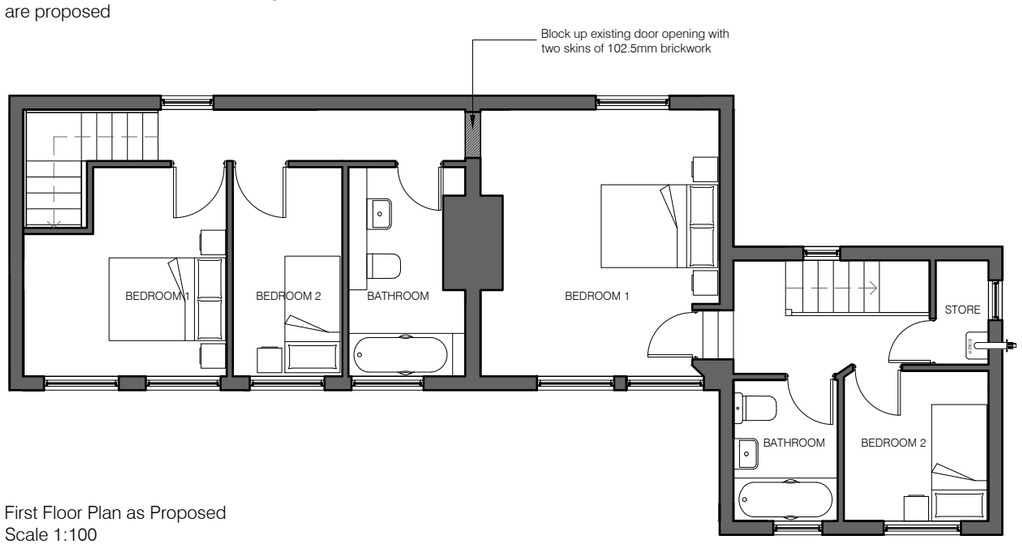

First Floor Plan as Proposed
Scale 1:100

NOTE: No external elevation changes are proposed

0m 1 2 3

Rev.	Description	Date	By	Chk'd
P1	First Issue	30-4-22	GFH	XX

63 King Street
Belper, Derbyshire

Floor Plans as Proposed

PROJECT REF	SCALE@	PAPER SIZE	DRAWN BY
1591	1:100	A3	GH

PROJECT	ORIGINATOR	ZONE	LEVEL	TYPE	ROLE	NUMBER
COL	WDW	Z1	XX	DR	W	01004

STATUS	SUITABILITY DESCRIPTION
D5	ISSUED FOR PLANNING

REVISION	REVISION DESCRIPTION
P1	PRELIMINARY

This document is copyright. If in doubt ASK. Drawing measurements shall not be obtained by scaling. Verify all dimensions prior to construction. Immediately report any discrepancies on this document to the Architect. This document shall be read in conjunction with associated models, specifications and related consultant's documents.