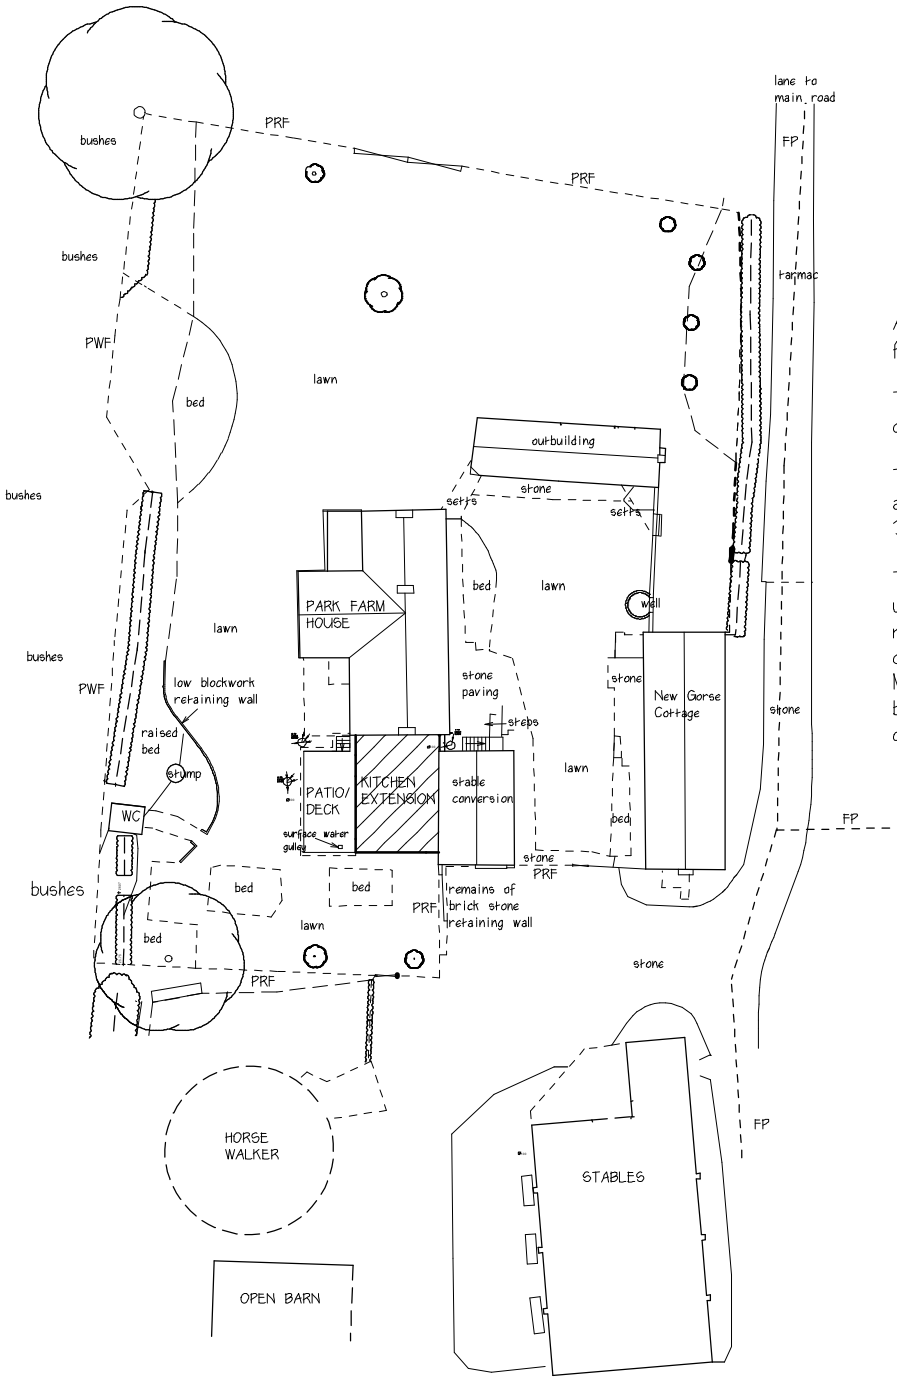

All hard landscaping and boundary fencing will remain the same.

The patio/deck will be of recycled composite decking boards; dark grey

The extension will be 7700x5400 and hwights 2915 mm at eaves 3477mm head of mono-pitch in heighH

The stable barn remains structural unaltered; the roof timbers and tiles will be retained/reused; a new first floor will be constructed from timber boards and joists. Minor conservative repairs will be carried out to the external face of the brickwork

N

SCALE 1:500

0 10 20m

ALL DIMENSIONS TO BE CHECKED ON SITE BEFORE FABRICATION : CONTRACTORS DO NOT SCALE

REVISIONS

asap ARCHITECTS

1 Cackle Hill Cottages, Snelston,
Ashbourne, Derbyshire DE6 2DL

T: 01335 340890 E: info@asap-architects.com W: www.asap-architects.com
Local office covering Ashbourne and Derby

PROJECT PARK FARM, MUGGINTON, ASHBOURNE DE6 4PP

DRAWING BLOCK PLAN

SCALE @ PAPER SIZE 1:500@A4 **NAME** SC **DATE** MAY 2022

DRAWING NUMBER / REVISION

J15-05 C

© COPYRIGHT