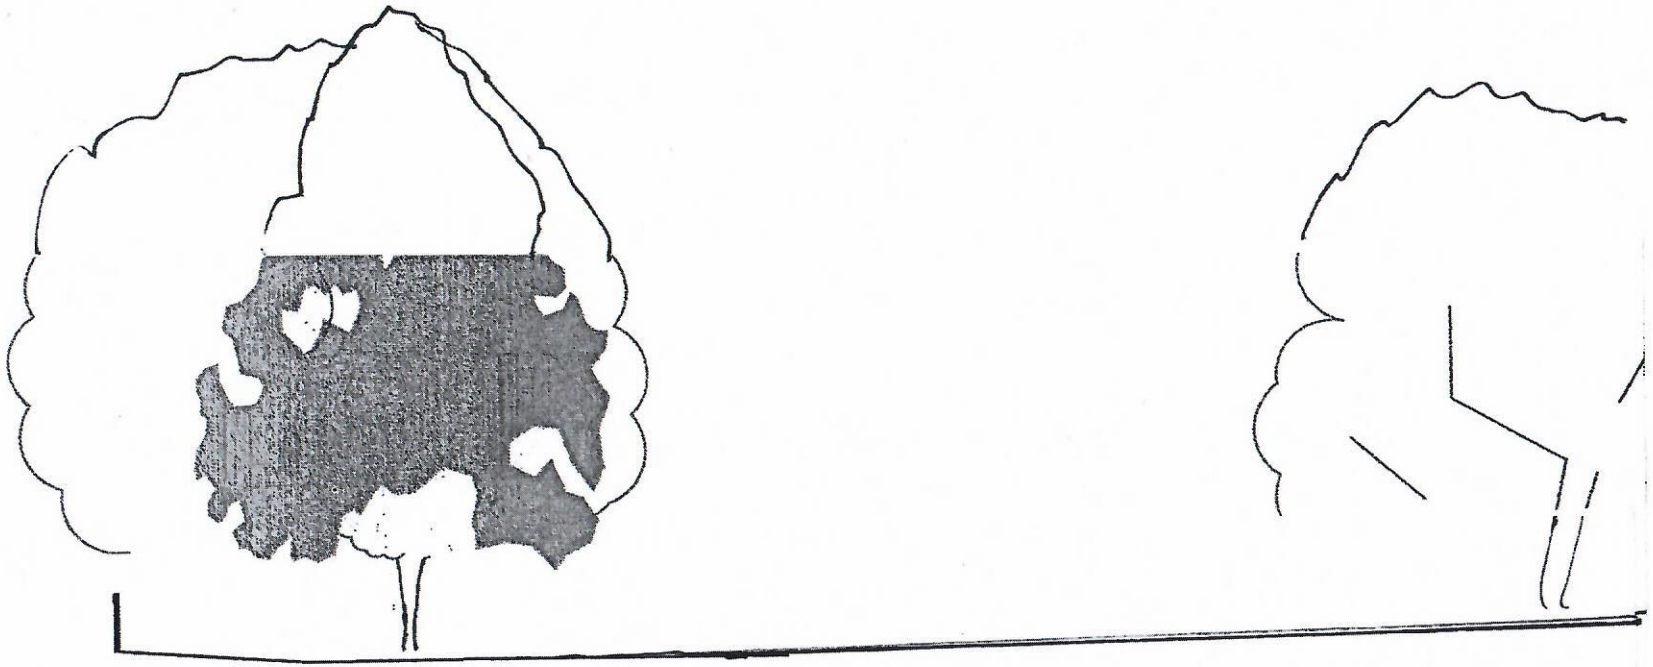


AVA.2022.0446.

Proposed Engineering works to create a flatter vegetable growing area and hardcore parking.

Land of Kirkham Lane.

South of Fairfield Farm. 1.200 scale at A4.

Fritchley.

DE562FS.

WEST ELEVATION
SCALE 1.200 @ A4

AVA.2022.0446.

Proposed Engineering works to create a flatter vegetable growing area and hardcore parking.


Land of Kirkham Lane.

South of Fairfield Farm.

Fritchley.

DE562FS.

1.200 scale at A4.

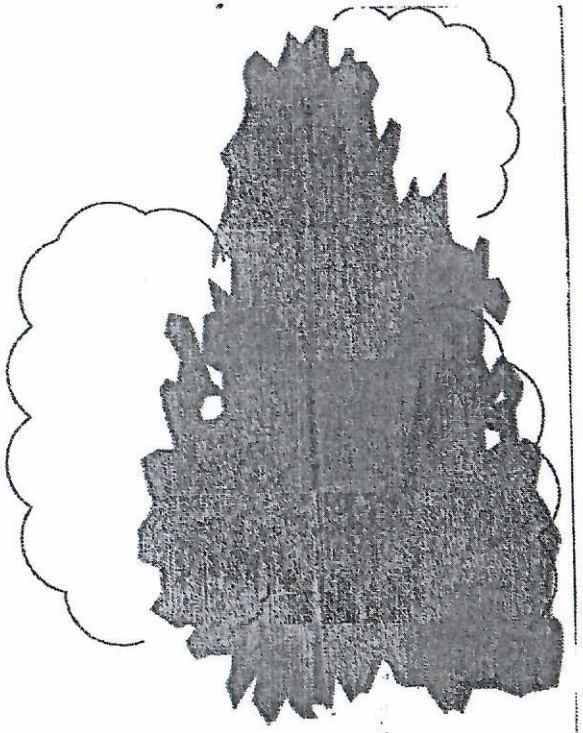

SOUTH ELEVATION

Scale 1.200 @ A4

AVA.2022.0446.


Proposed Engineering works to create a flatter vegetable growing area and hardcore parking.

Land of Kirkham Lane.

South of Fairfield Farm. 1.200 scale at A4.

Fritchley.

DE562FS.

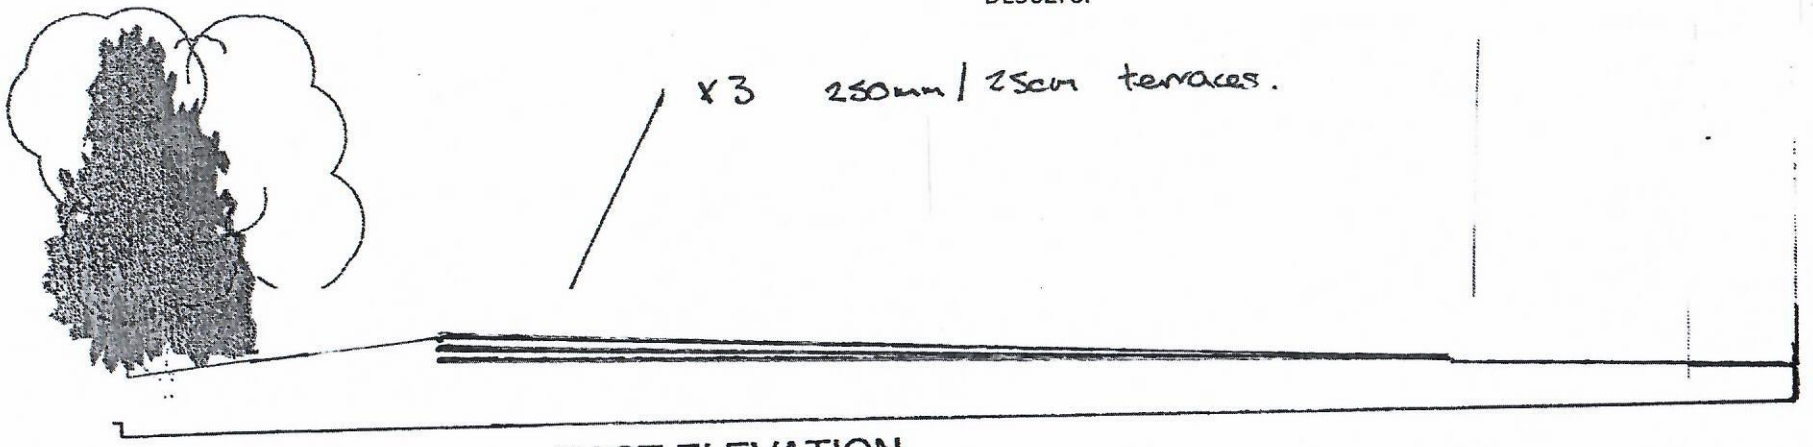

EAST ELEVATION
SCALE 1.200 @ A4

AVA.2022.0446.

Proposed Engineering works to create a flatter vegetable growing area and hardcore parking.


Land of Kirkham Lane.


South of Fairfield Farm. 1.200 scale at A4.

Fritchley.

DE562FS.

AVA.2022.0446.

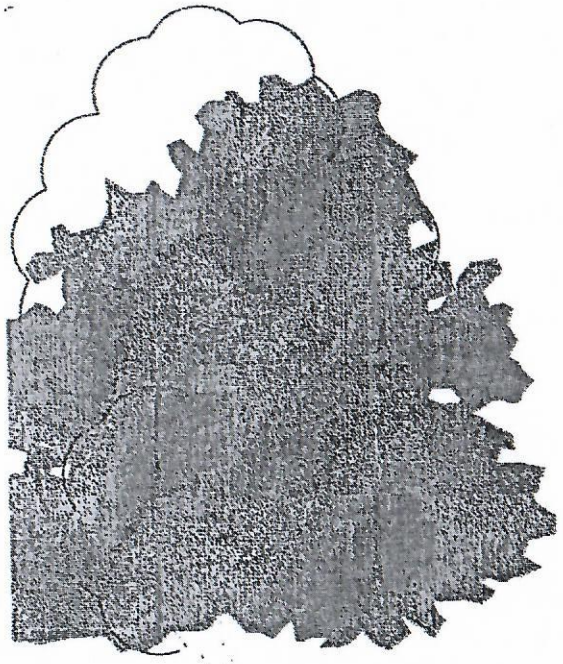

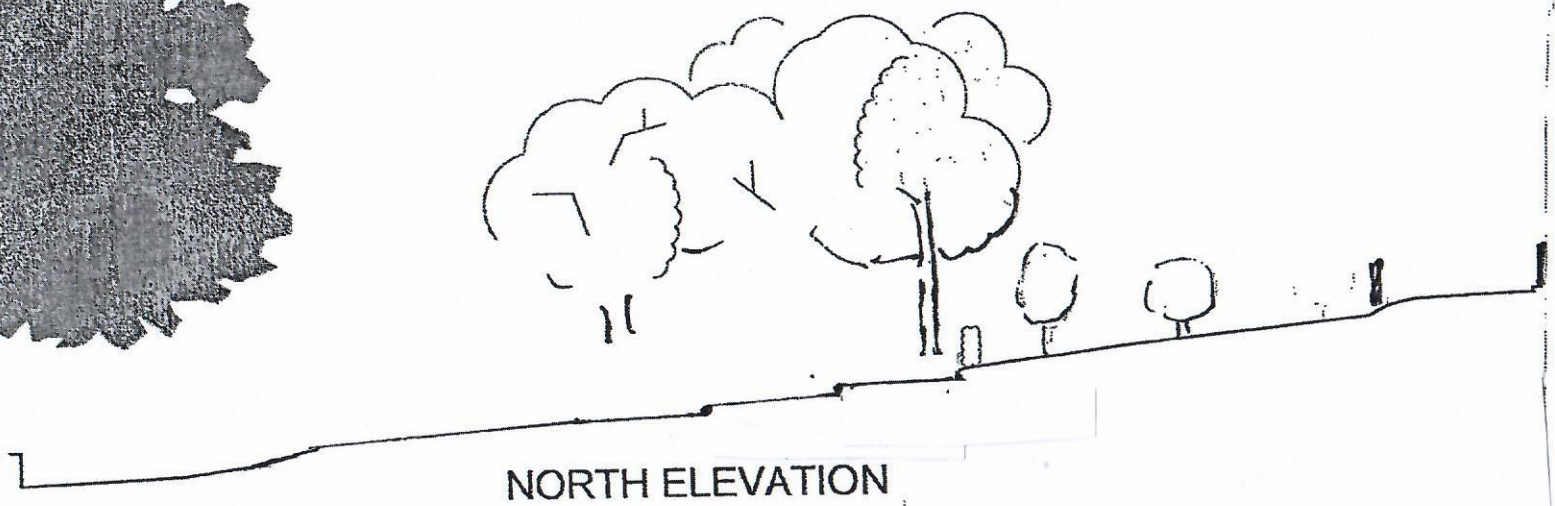

NORTH ELEVATION
SCALE 1.200 @ A4