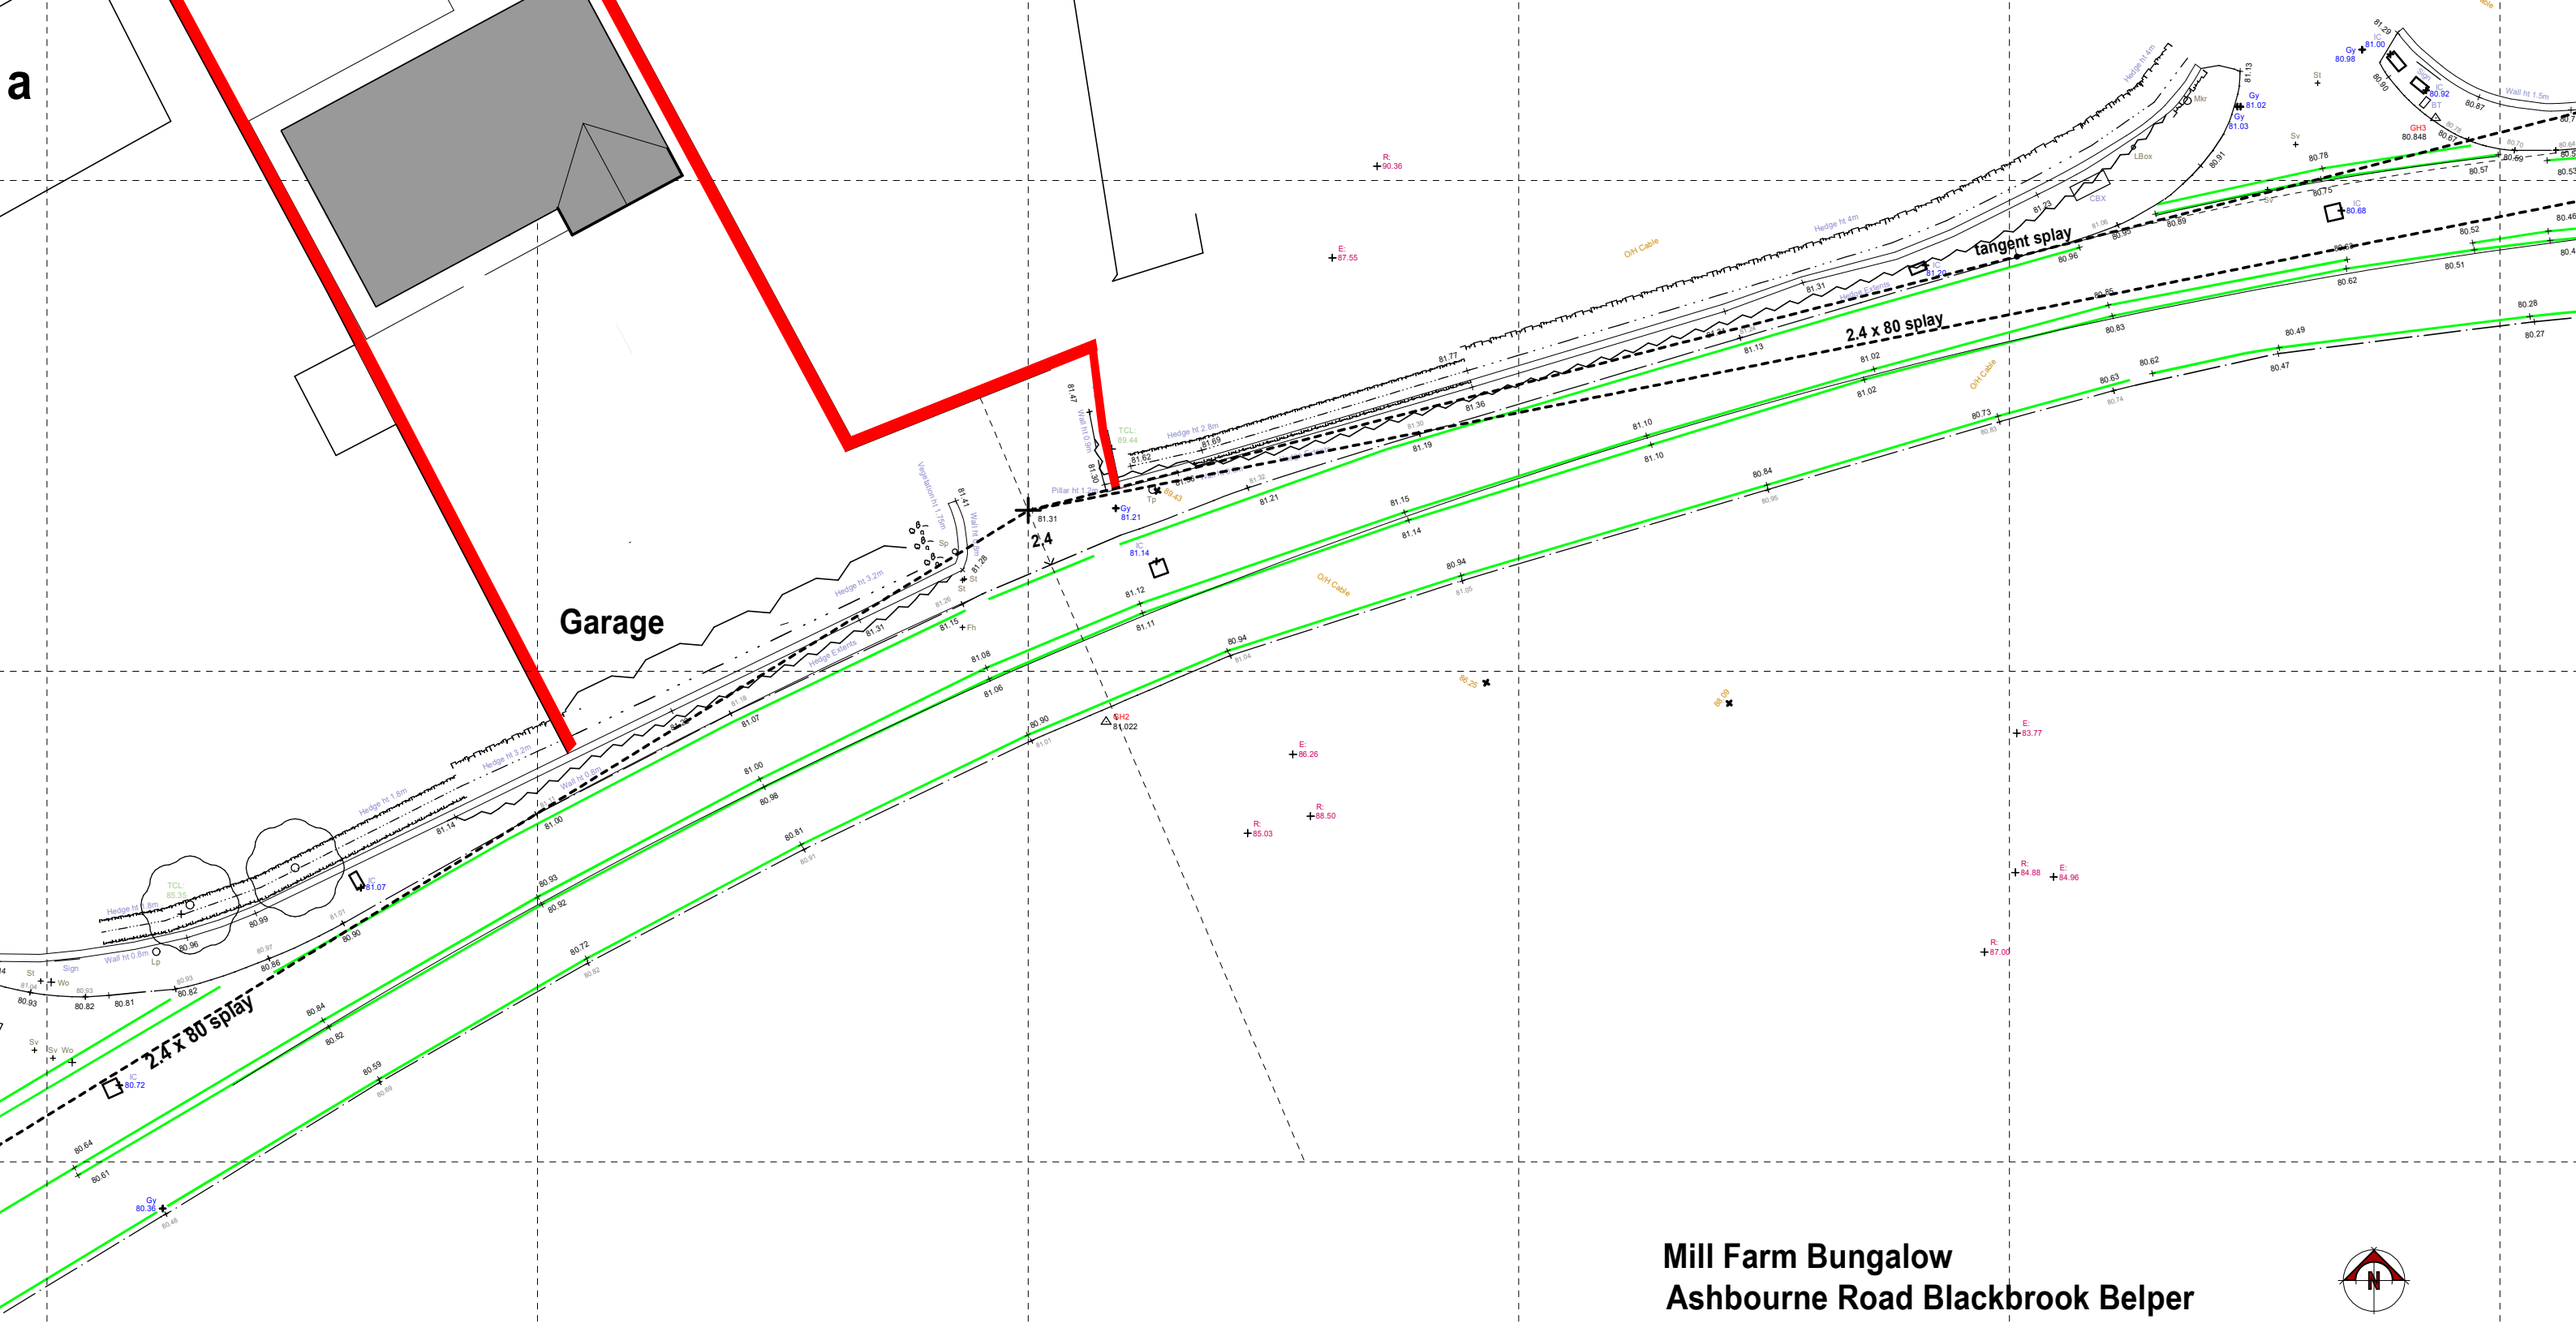


Mill Farm Bungalow
Ashbourne Road Blackbrook Belper

AVA/2022/0116VISIBILITY SPLAYLINES 1:250