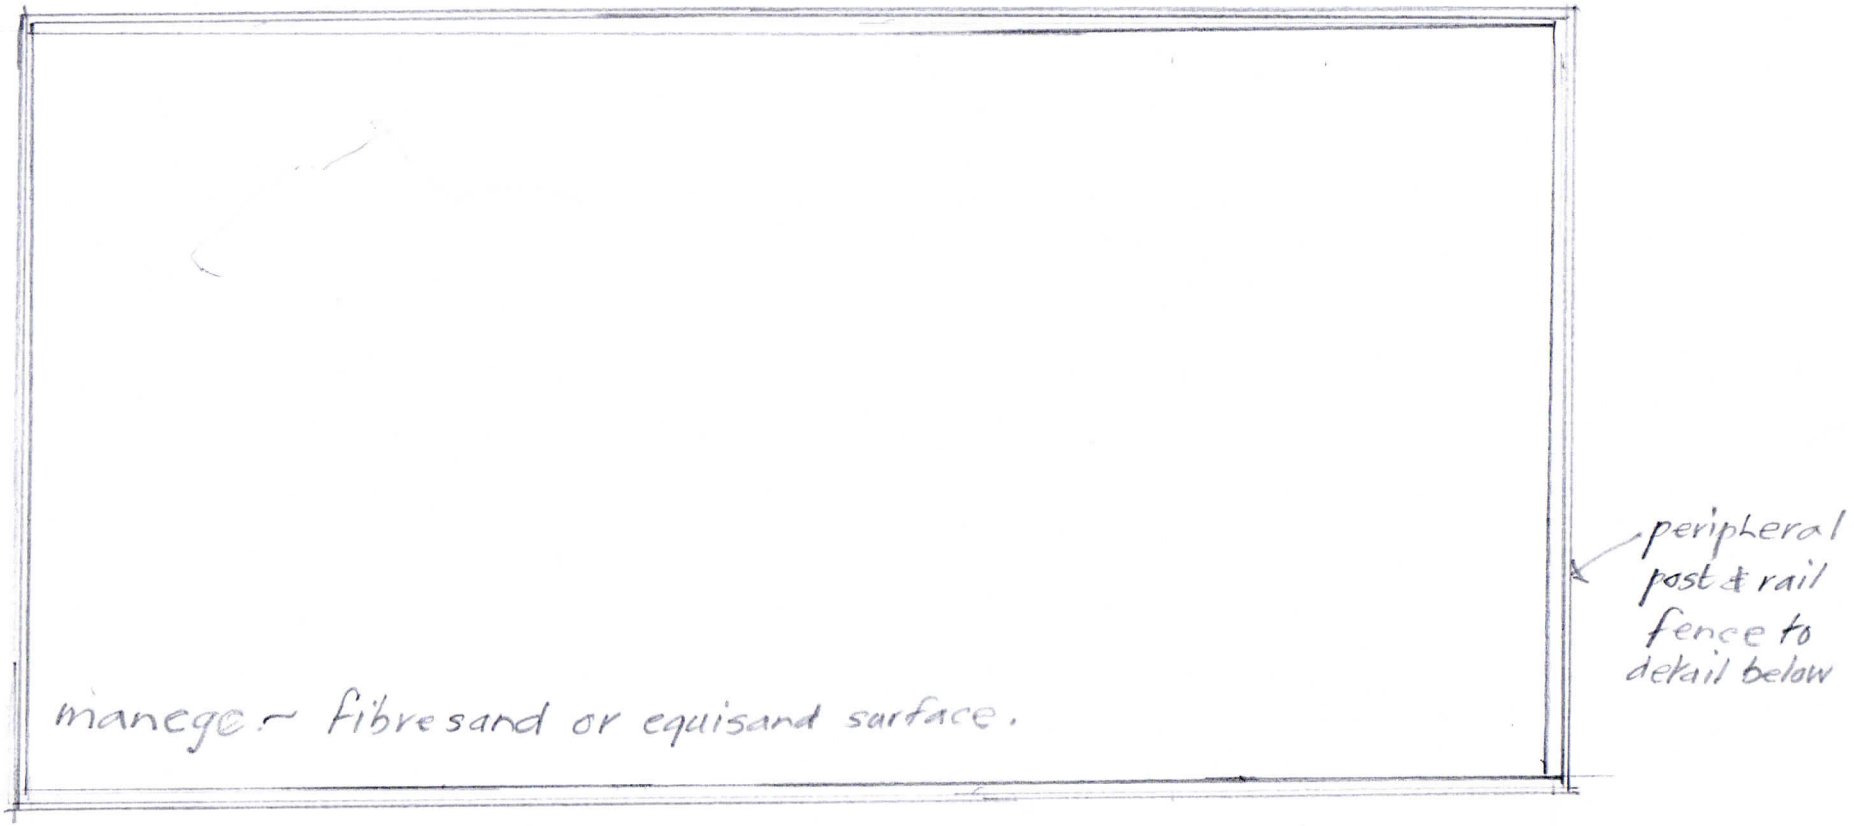

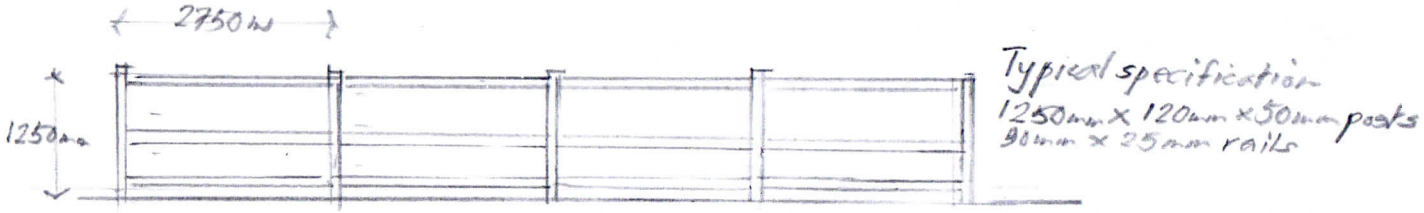

Proposed manege at Rawson Green, Kilburn – fence detail. Scale 1:100.
July 2022