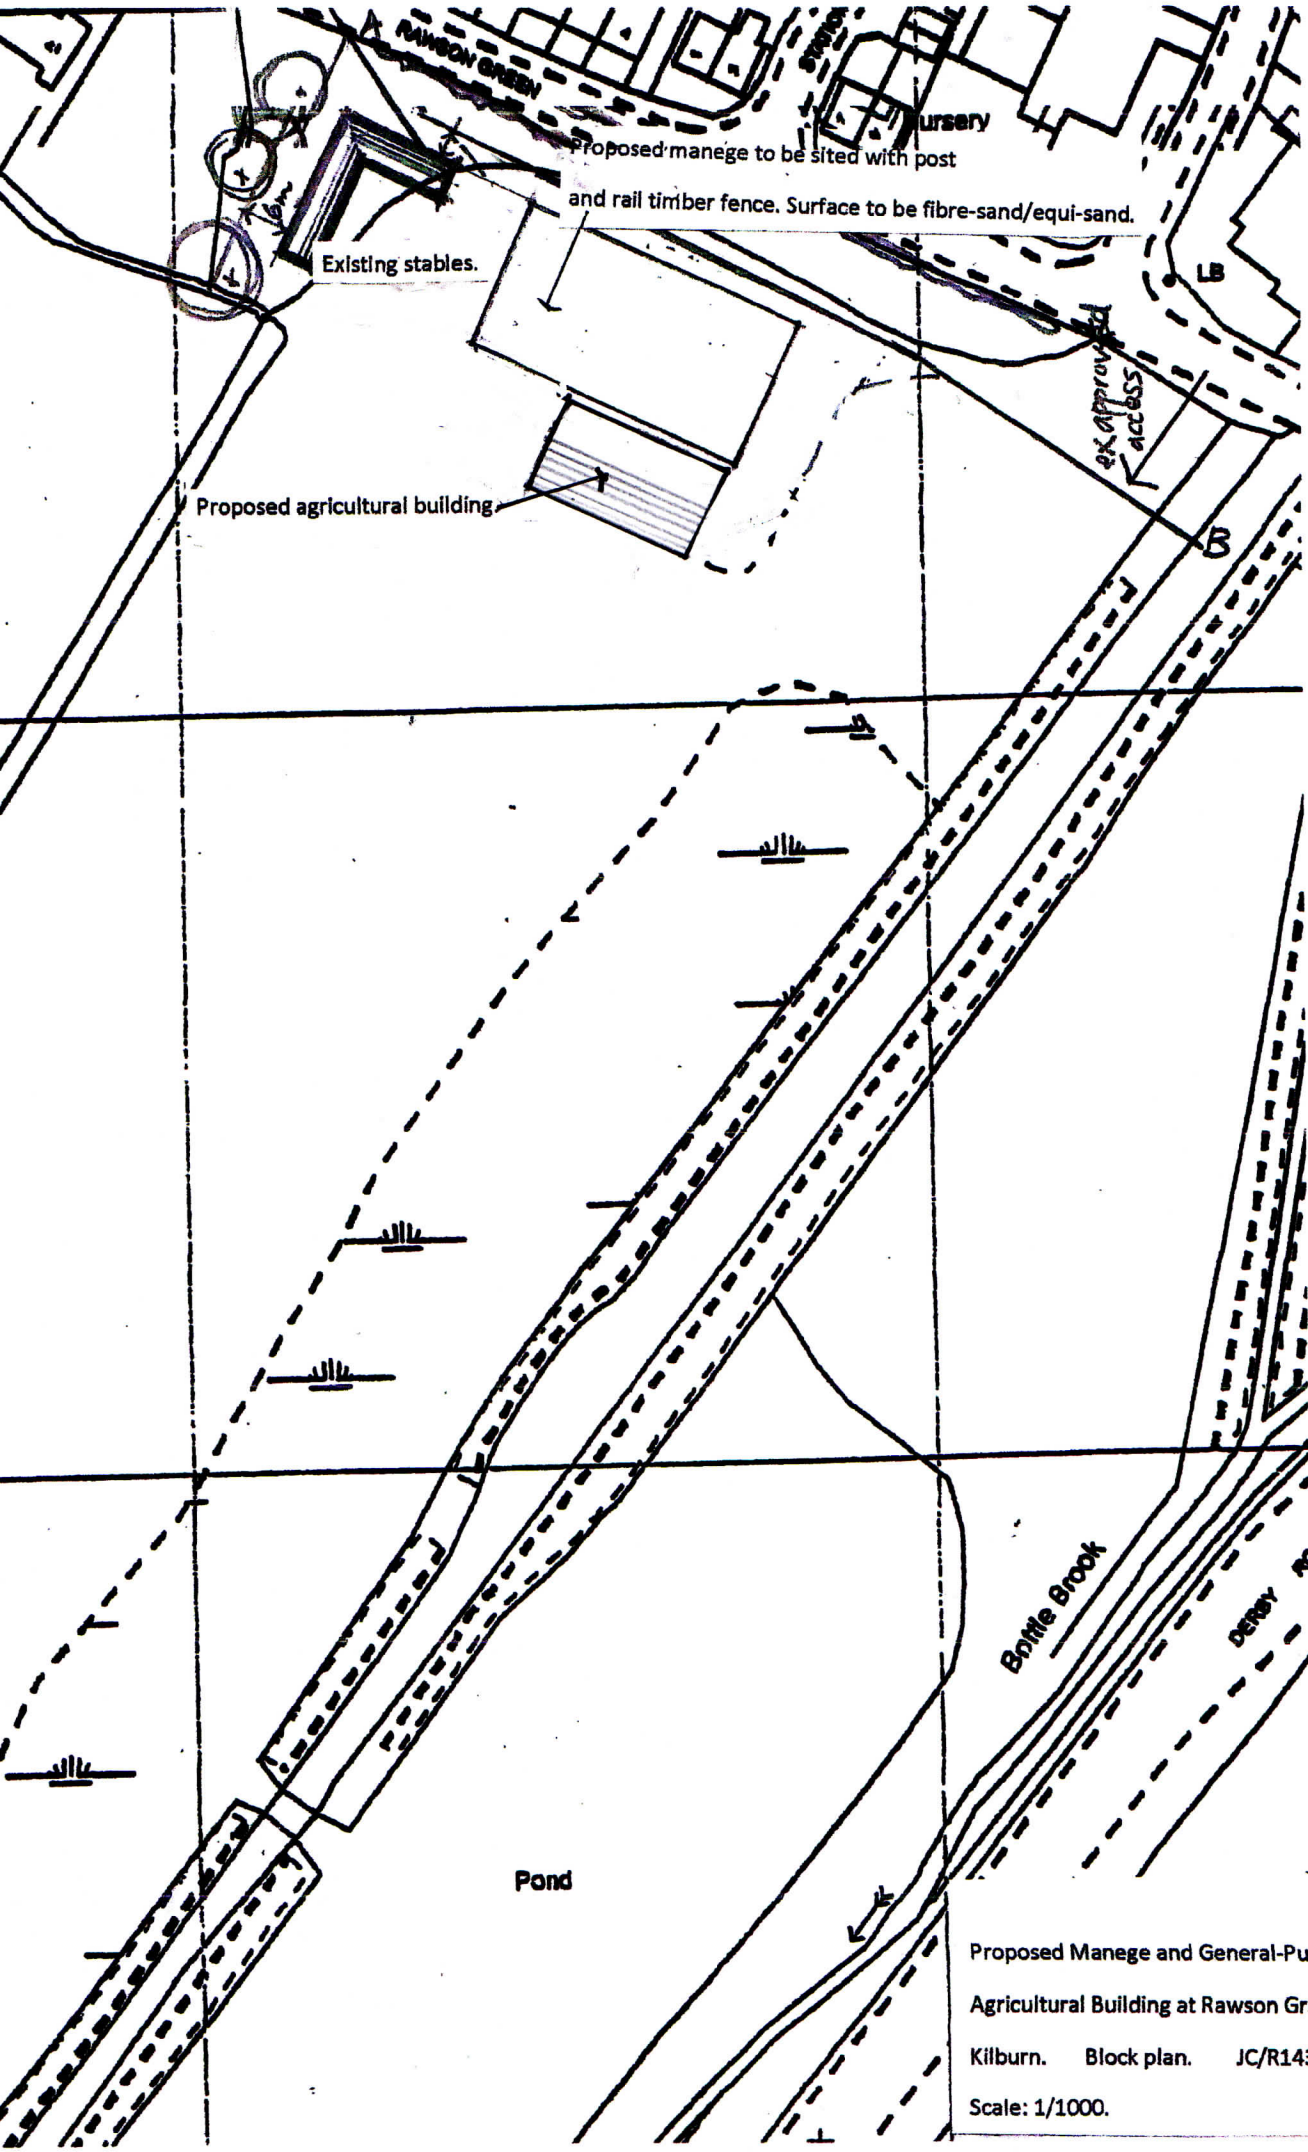

Proposed Manege and General-Purpose Agricultural Building at Rawson Green, Kilburn. Block plan. JC/R143/22A

Scale: 1/1000.