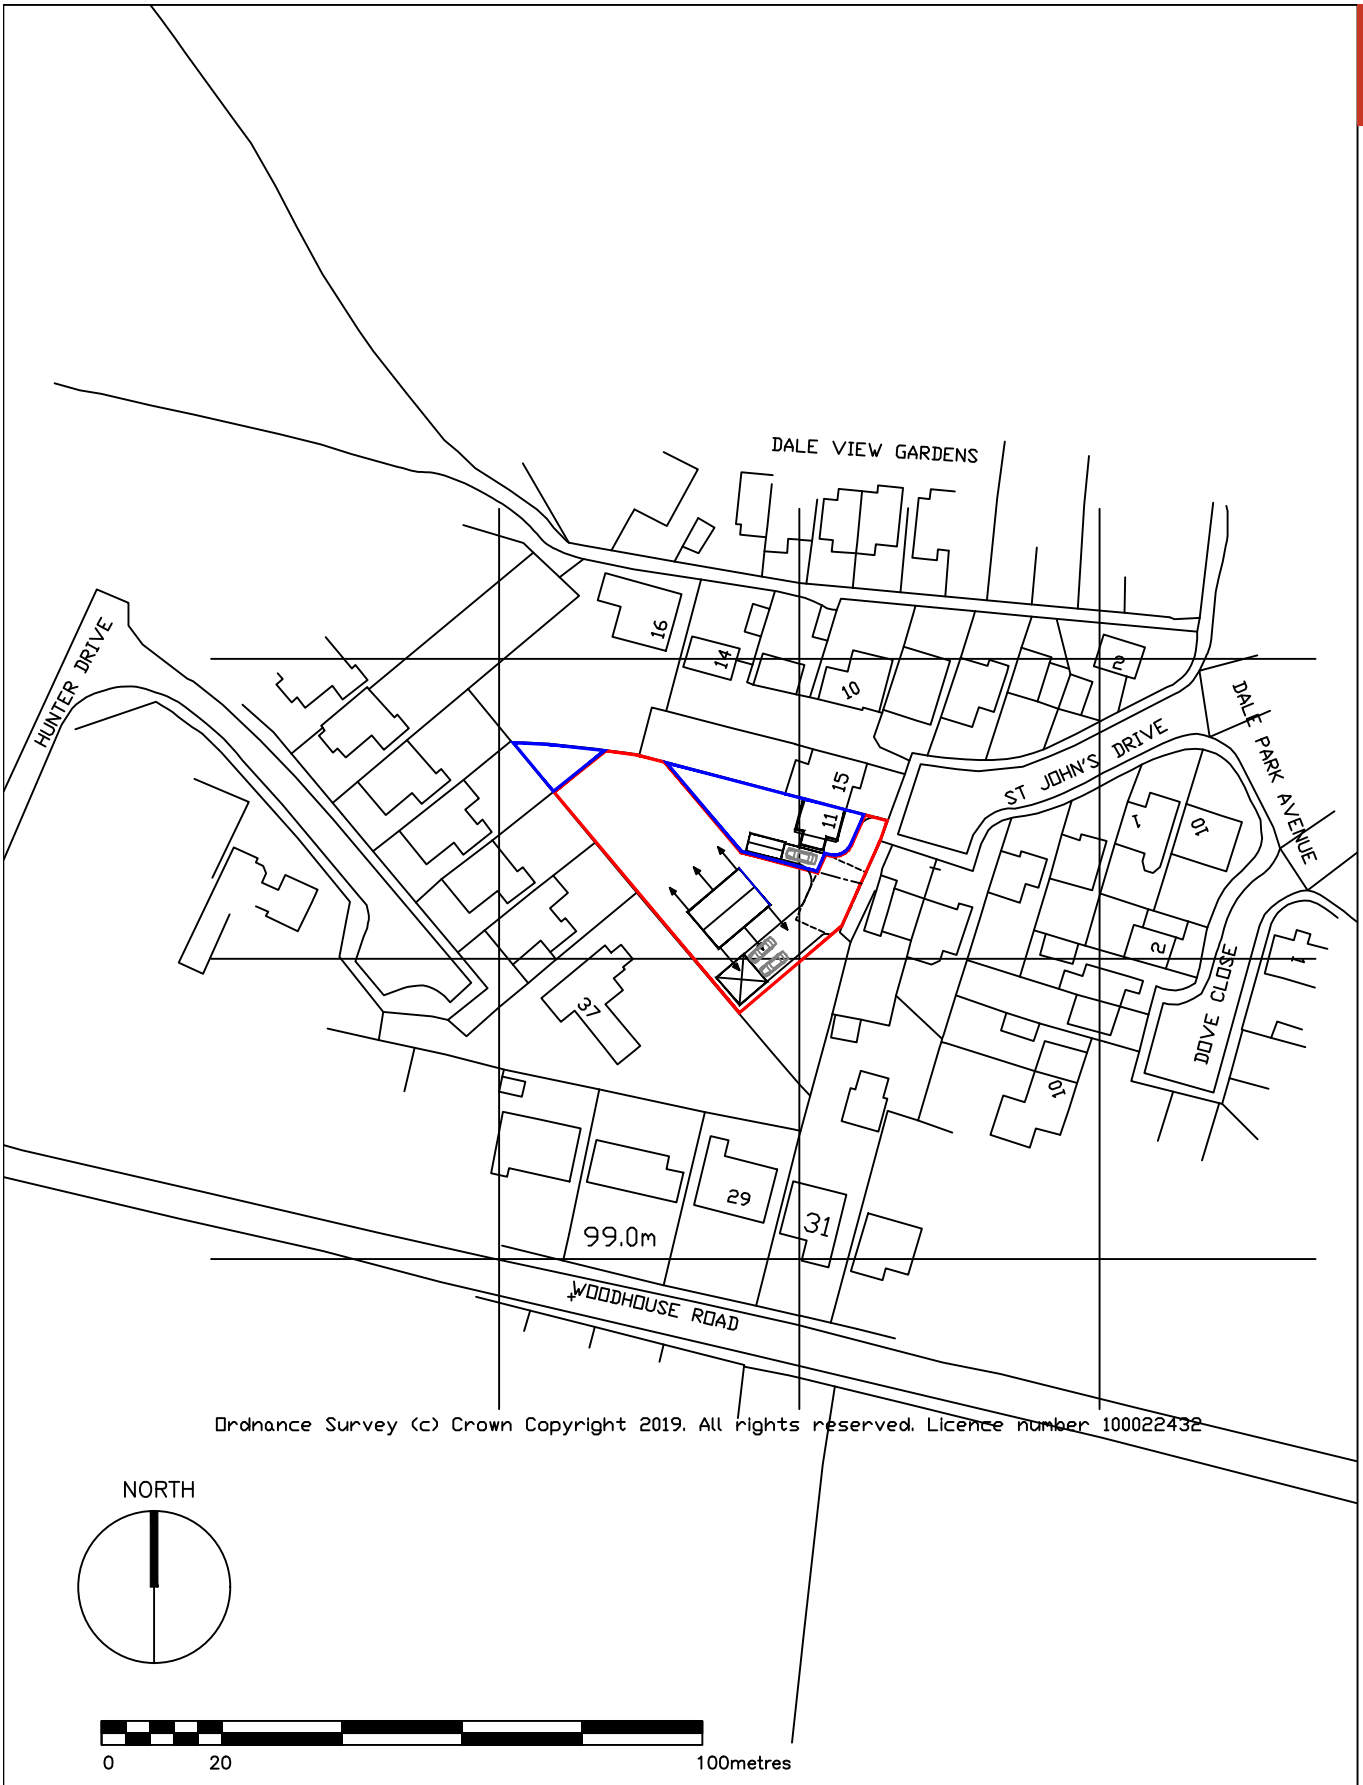

Ordnance Survey (c) Crown Copyright 2019. All rights reserved. Licence number 100022432

AS PROPOSED

SITE LOCATION PLAN SCALE 1:1250
Area of site edged RED is 1000M2 approx.

RIBA Chartered Practice

David McPhee Chartered Architect

1 Rutland Drive Mickleover Derby DE3 9FW Tel- 01332 988279 E mail- dave@davidmcpheearchitect.co.uk

PROJECT NAME New Dwelling Land Adjacent 11 St Johns Drive Kilburn			JOB NO. DMA19–009
DRAWING TITLE Ordnance Survey Extract Location Plan as Proposed			DWG NO. SK 81 02
SCALE 1:1250	DRAWN BY DMcPhee	DATE 17/09 19	REV. –

This drawing is copyright
Contractor must check all dimensions on site, working only from grid & figure dimensions.
Any discrepancies are to be reported to the designer before work commences.