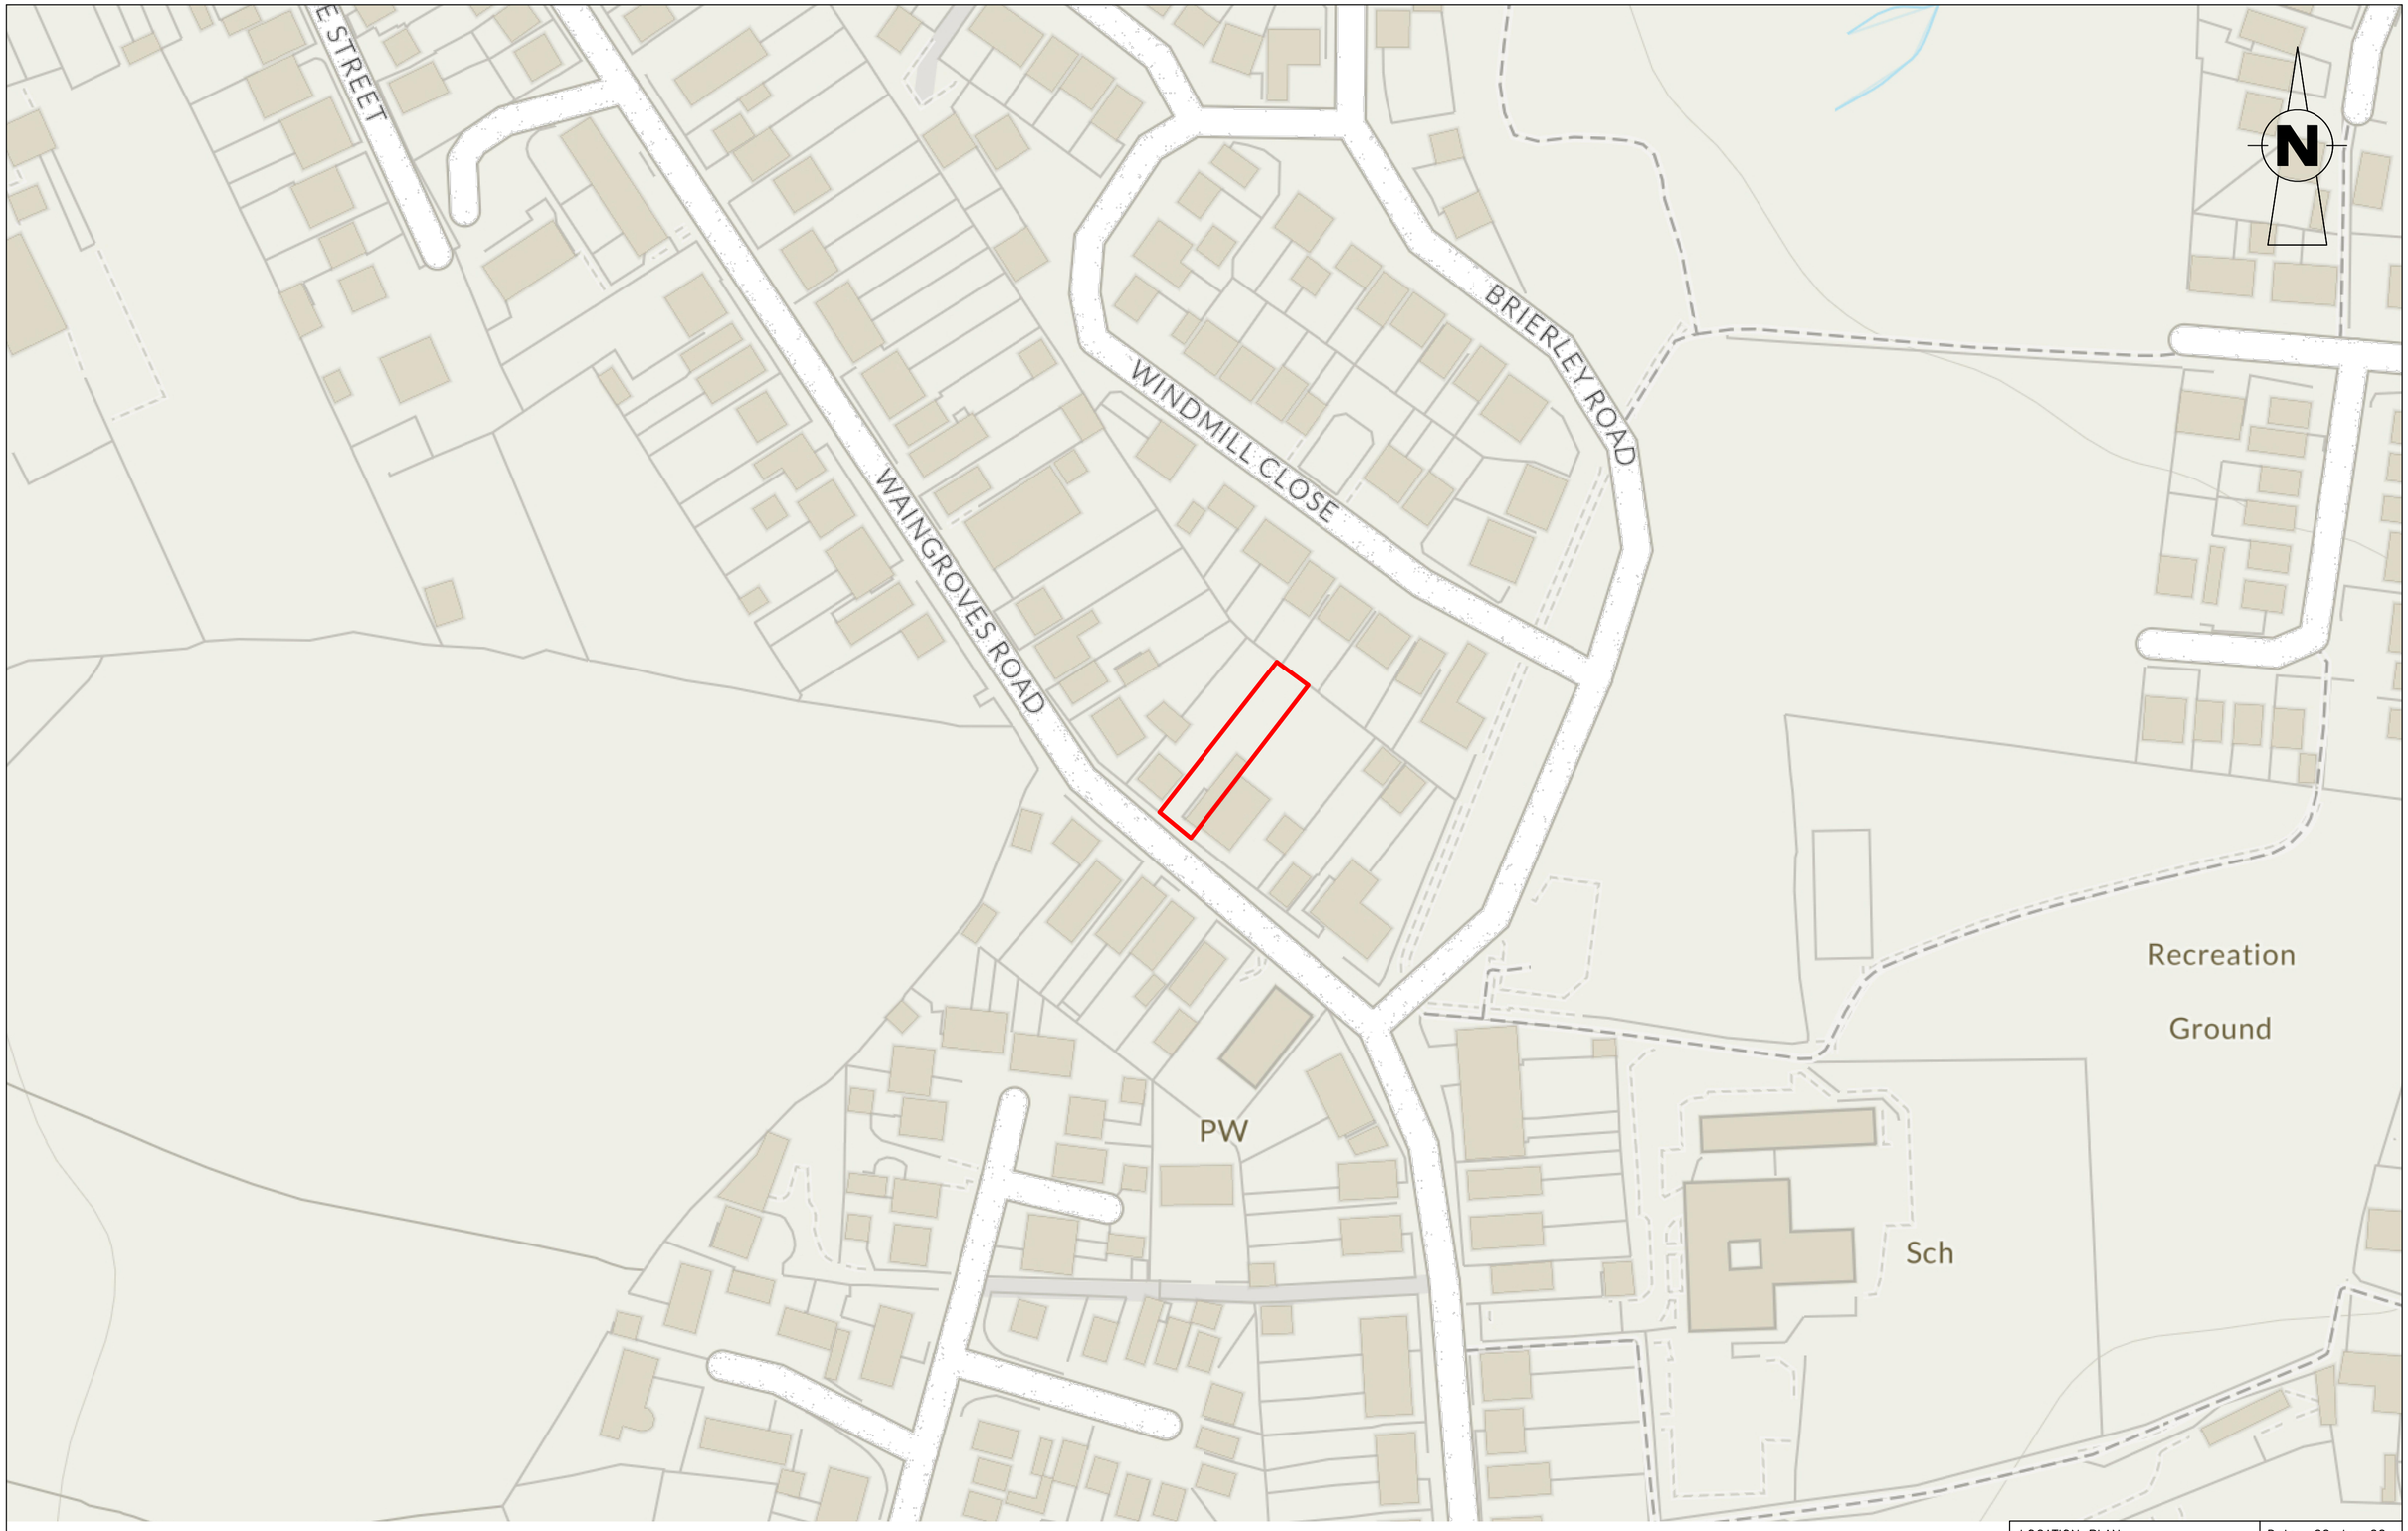

Scale 1:1250

0 10 20 30 40 50 60 70 80 90 100 m

Projection: Waingroves Road

LOCATION PLAN 65 Waingroves Road Ripley Derbyshire DE5 9TD	Date: 22 Jun 22 Scale: 1:1250 Size: A2 Rev.: 0
Drawn by: J.BEARDSLEY Customer: W.FRETWELL	