

Datum: 130.00m.
Elevation 1.



Datum: 130.00m.
Elevation 2.

S.G ARCHITECTURAL DESIGN
Tel: 07817034426. sgarchitecturaldesign@gmail.com.
www.sgarchitecturaldesign.com

5 Cottage Ct
Belper
DE56 0SR

08- PROPOSED ELEVATIONS

SG PROJECT NO	PAPER SIZE	DRAWN BY
307	A3	SG
REVISION	SCALES	
PLANNING	1:100	

Drawing measurements shall not be obtained by scaling. Verify all dimensions prior to construction. Immediately report any discrepancies on this document to SG ARCHITECTURAL DESIGN.

REV.	DESCRIPTION	DATE	BY	CHKD
P1	FINAL ISSUE	07-07-22	SG	SG

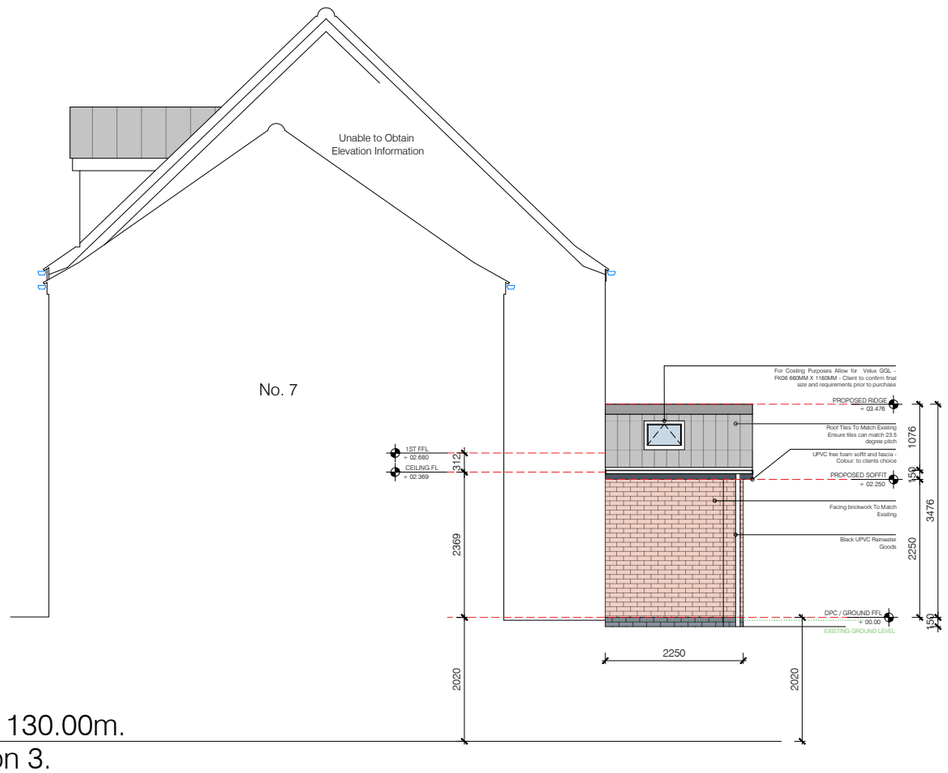

Datum: 130.00m.
Elevation 3.

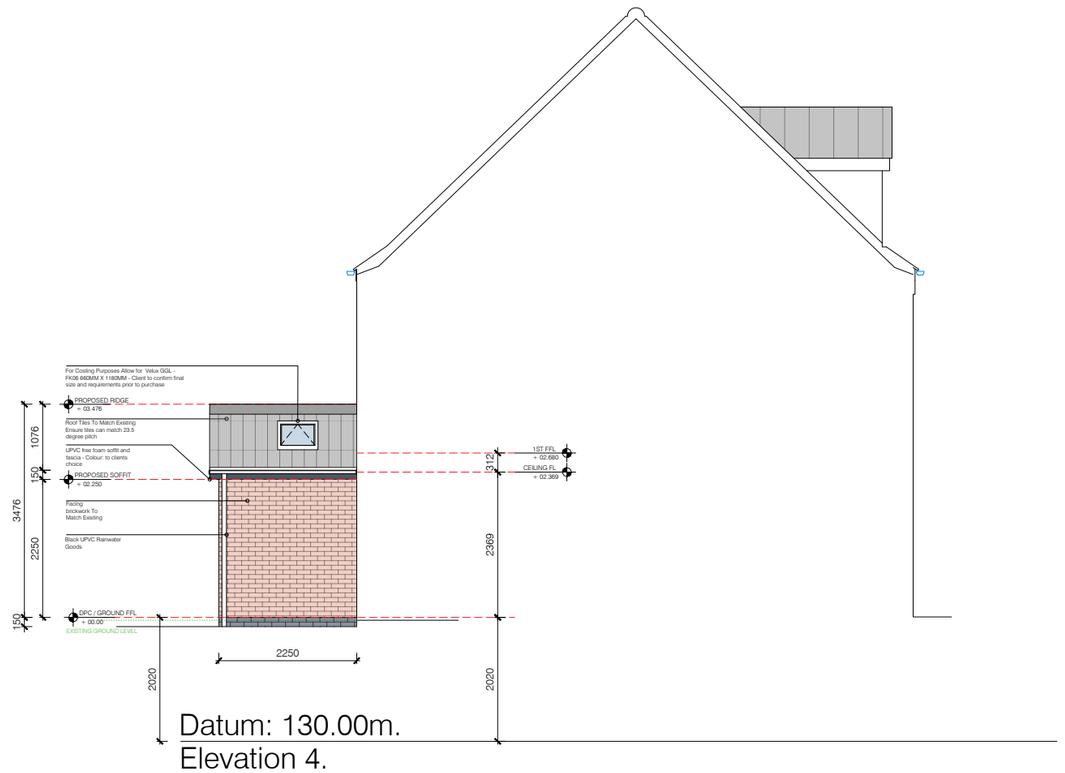

Datum: 130.00m.
Elevation 4.

Scale 1:100

0 1 2 3 4 5 10