S.G ARCHITECTURAL DESIGN
Tel: 07817034426. sgarchitecturaldesign@gmail.com.
www.sgarchitecturaldesign.com

5 Cottage Ct
Belper
DE56 0SR

12- PROPOSED LOFT AND ROOF PLAN - A2 - 1:50

JOB/PROJECT NO	PAPER SIZE	DRAWN BY
307	A2	SG

STAGE	SCALE
DESIGN / BREGS	1:50

Drawing measurements shall not be obtained by scaling. Verify all dimensions prior to construction. Immediately report any discrepancies on this document to SG ARCHITECTURAL DESIGN.

REV.	DESCRIPTION	DATE	BY	CHK'D
P1	FINAL ISSUE	22-05-22	SG	SG

Scale 1:50

0 1 2 3 4 5

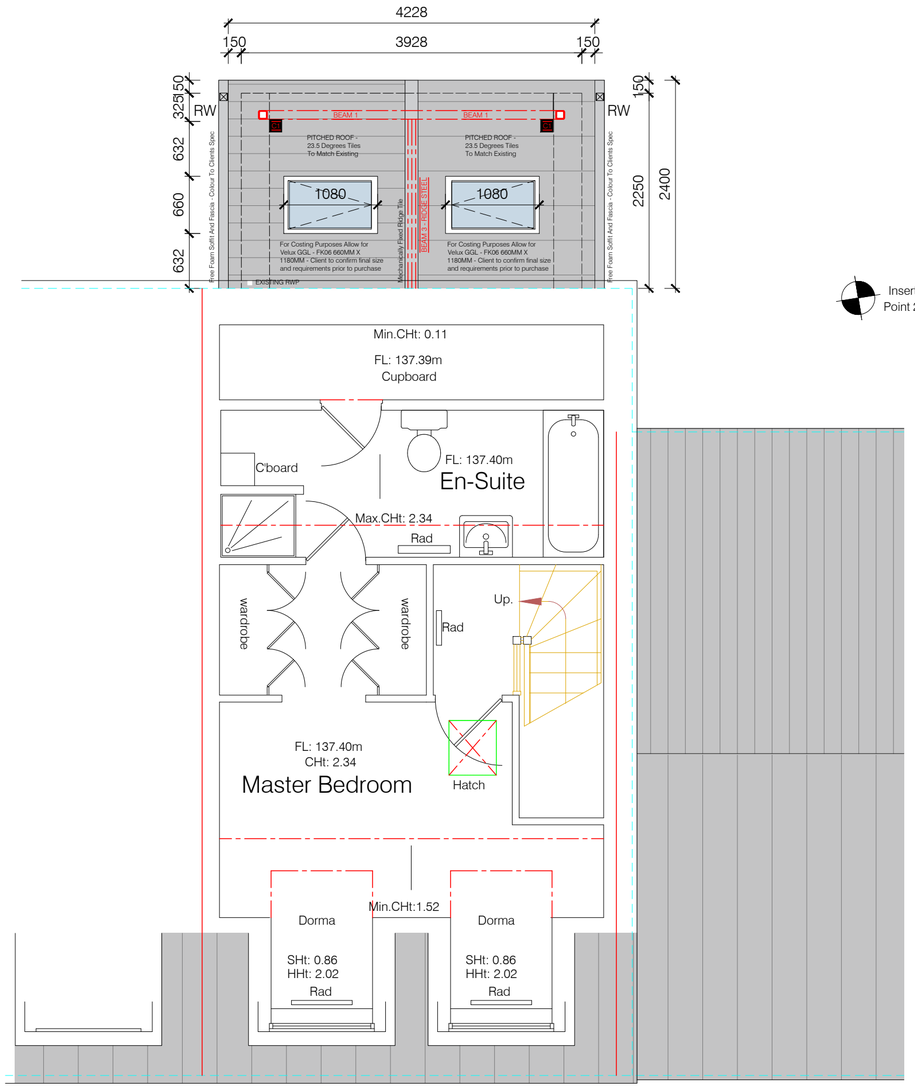

Insertion Point 2

Insertion Point 1

LOFT PLAN

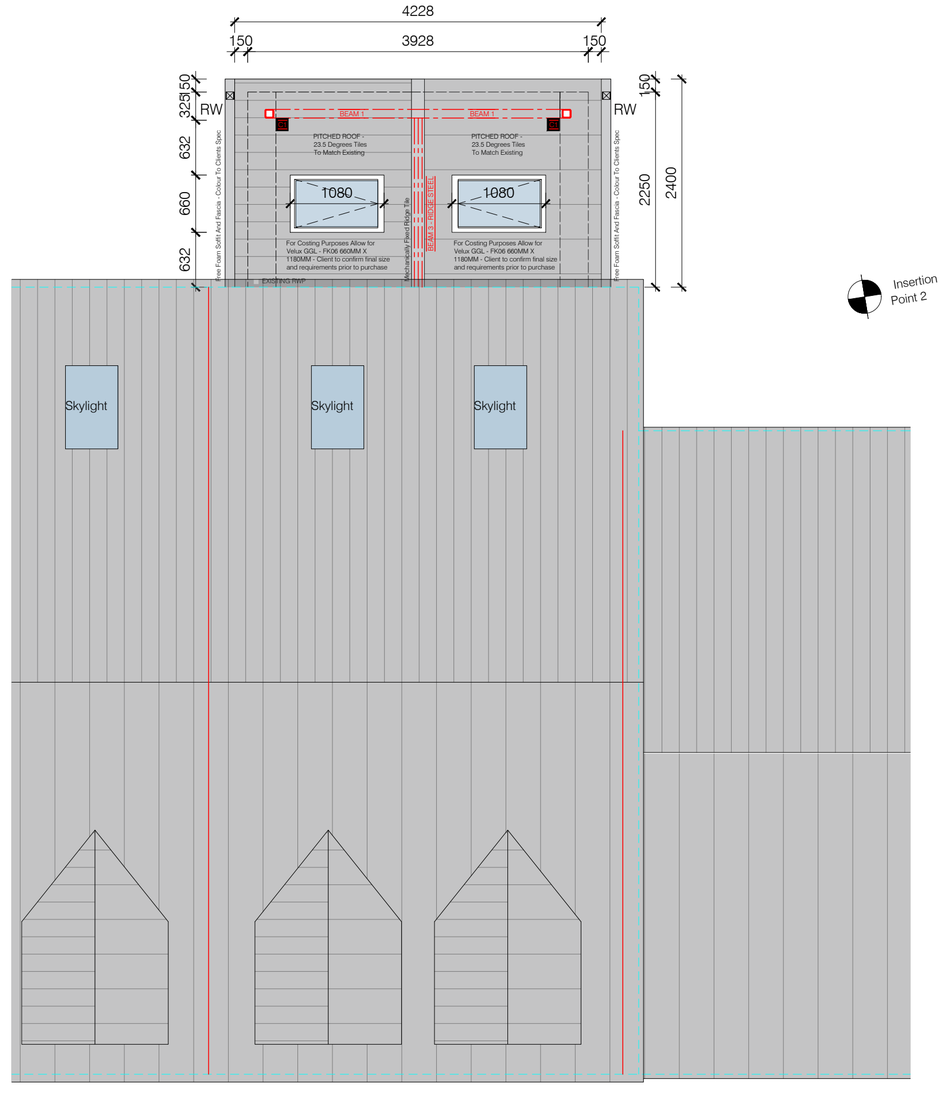

Insertion Point 2

Insertion Point 1

ROOF LAYOUT PLAN