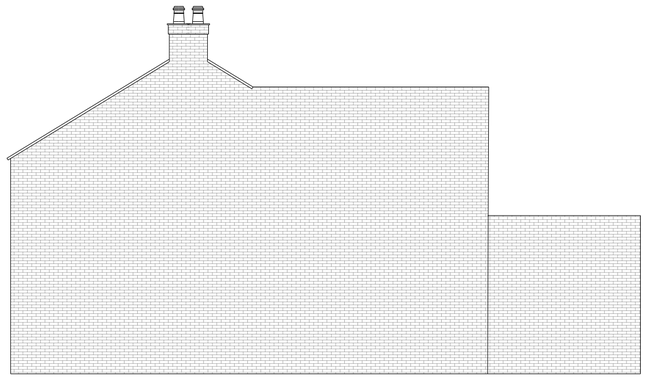

EXISTING SIDE ELEVATION
view from No. 67

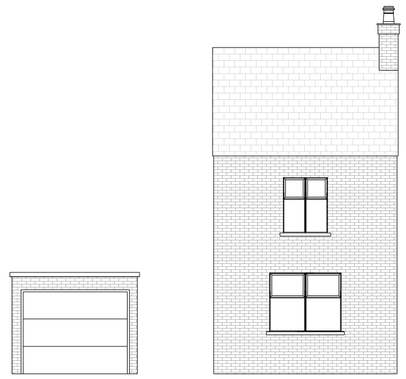

EXISTING FRONT ELEVATION



EXISTING SIDE ELEVATION
view from No. 63

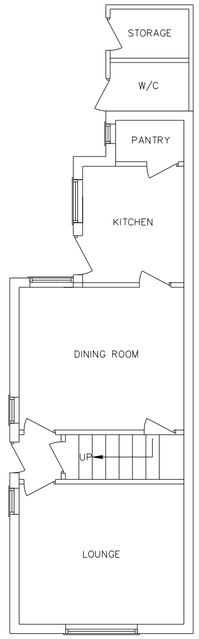

EXISTING GROUND FLOOR PLAN



EXISTING FIRST FLOOR PLAN

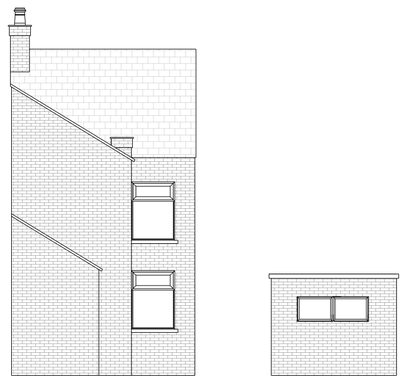

EXISTING REAR ELEVATION

EXISTING ELEVATIONS 65 Waingroves Road Ripley Derbyshire DE5 9TD	Date: 21 Jul 22 Scale: 1:100 Size: A2 Rev.: 0
Drawn by: J.BEARDSLEY Customer: W.FRETWELL	