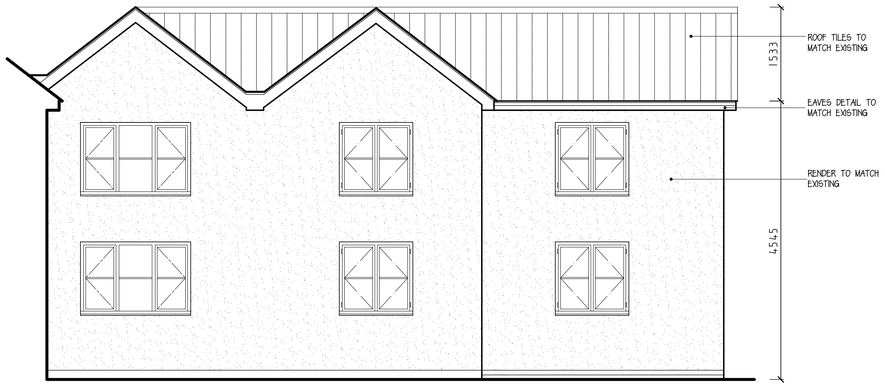

FRONT ELEVATION

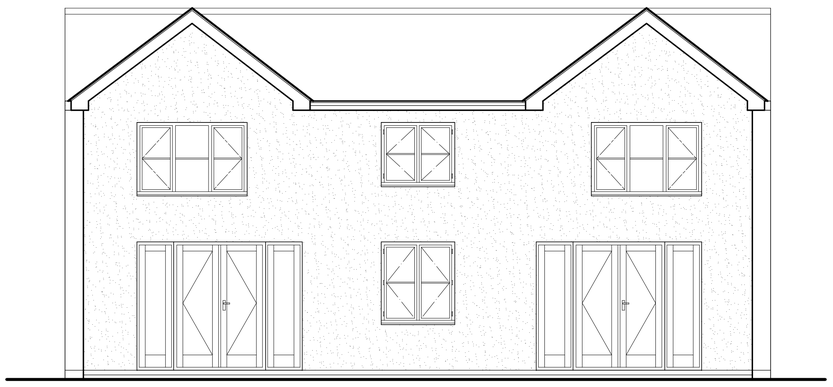

SIDE ELEVATION

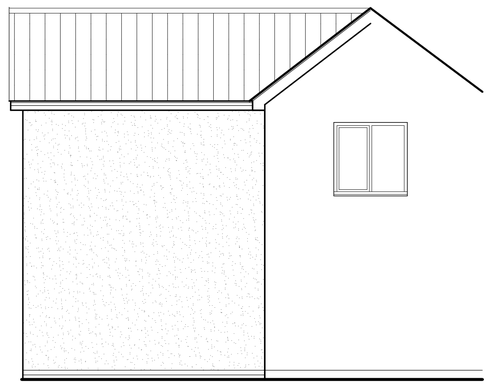

REAR ELEVATION

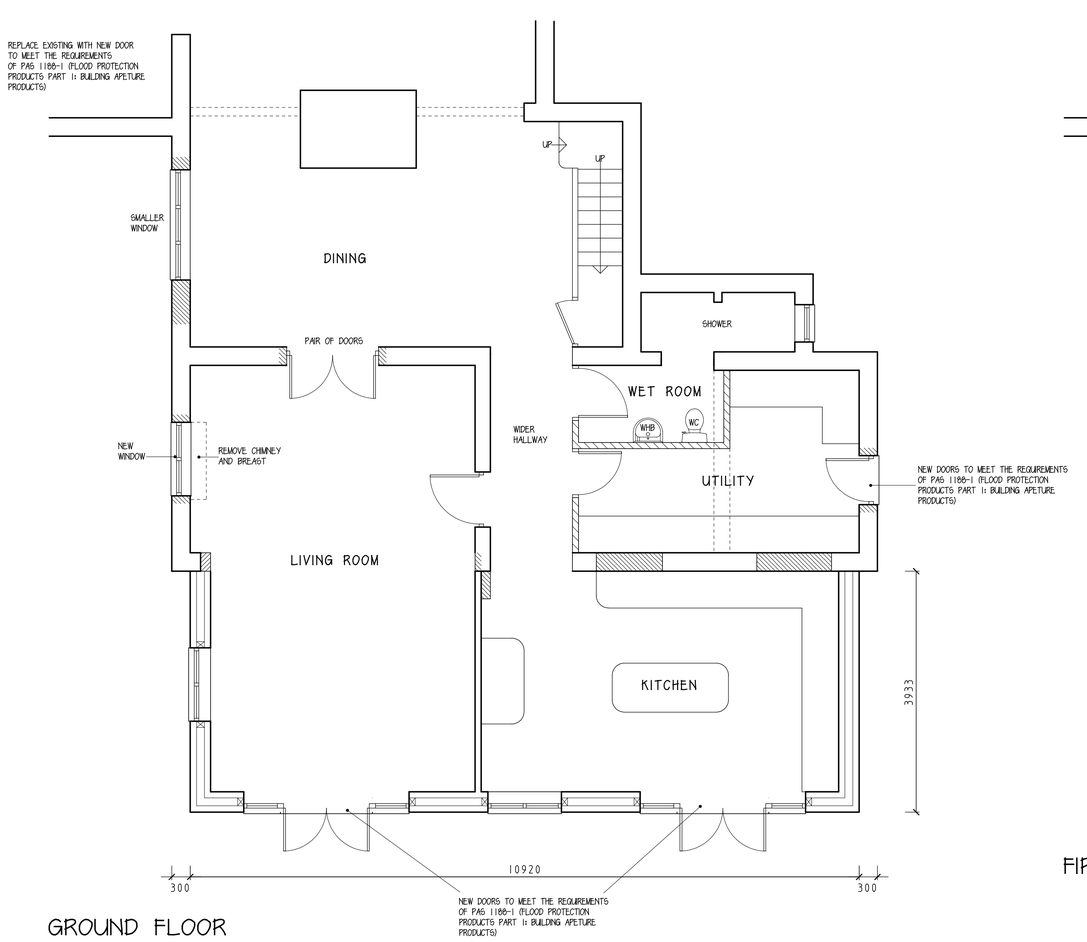

GROUND FLOOR

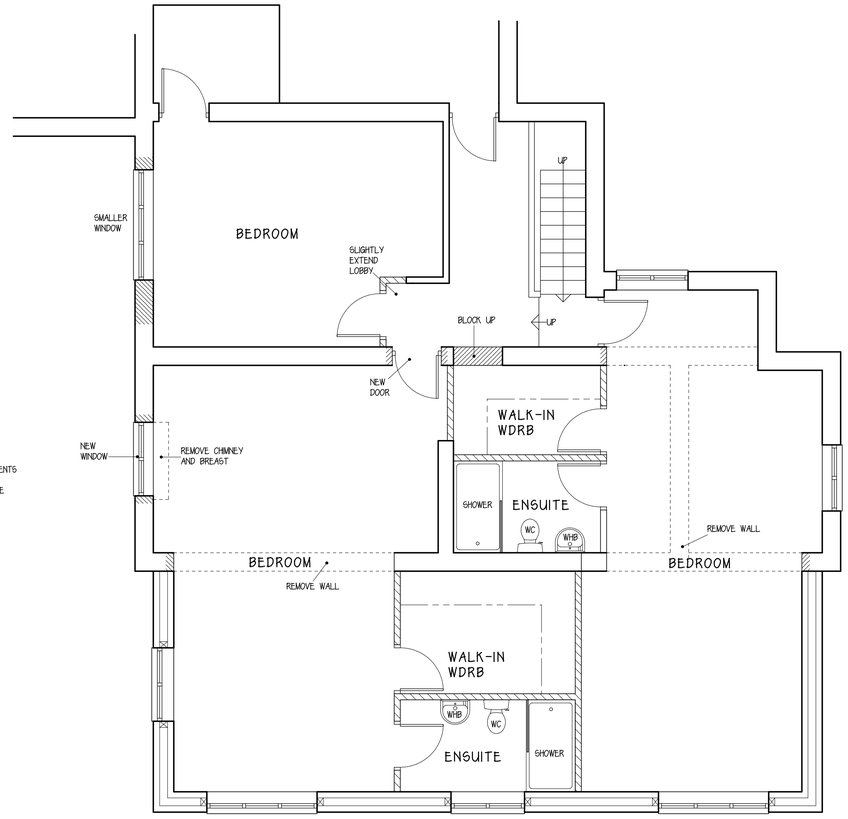

FIRST FLOOR

0 1 2 3 4 5 10m

REV. A JULY 2022 FLOOD RISK NOTES ADDED

CLIENT LYNNDA SALMON

PROJECT EXTENSION AND ALTERATIONS

DRAWING PROPOSED EXTENSION

DATE JULY 2022 SCALE 1:50 @ A1

DRG. No. 222:07:2'A'

APEX DESIGN
ARCHITECTURAL SERVICES
21 Doverbeck Drive
Nottingham NG14 6ER
tel: 07977 768 424
paul@apex-design.co.uk