North Elevation

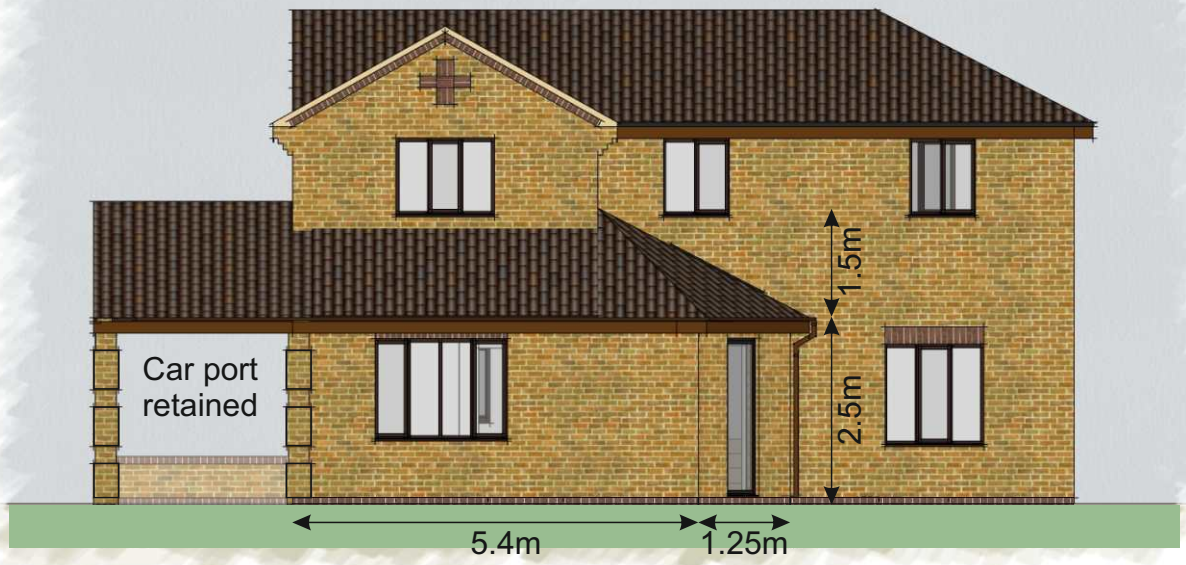

South Elevation



West Elevation



East Elevation



Scale 1:100

0 2 4 6 8 10m

General drawing notes:

1. This design and drawing and any related specification are the intellectual property of 'David Guy Architectural Services', and may not be reproduced in drawing or built form without 'DGAS' express permission
2. 'DGAS' reserve the right to alter any item or specification shown on this drawing to accord with the latest details and regulations
3. This drawing should not be scaled, only figured dimensions are to be used, all dimensions should be checked on site prior to work commencing.
4. The drawings are in metric scale
5. Please report any discrepancies to 'DGAS' immediately
6. All drawings are to be read in conjunction with any other relevant engineers / consultants drawings or other information where applicable.

Revision '0' - 12/07/22
ISSUED FOR PLANNING APPLICATION

Project: 12 Moulton Close, Belper. DE56 0EA		
Client: T. Jones		
Title: Proposed Elevations		
Scale: 1:100@A3	Inception: Mar 2022	Drawn: DG
Job: C1049A	Dwg No: P01	Rev: 0

DAVID GUY
ARCHITECTURAL SERVICES
www.dg4design.co.uk
e: info@dg4design.co.uk
47 Long Row, Belper, De56 1DS Mobile 07979 542199