

PROPOSED FRONT ELEVATION
SCALE 1:100

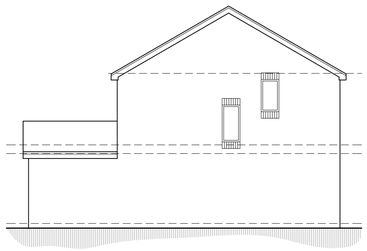

PROPOSED SIDE ELEVATION
SCALE 1:100



PROPOSED REAR ELEVATION
SCALE 1:100

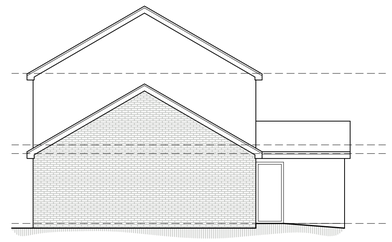

PROPOSED SIDE ELEVATION
SCALE 1:100



EXISTING FRONT ELEVATION
SCALE 1:100

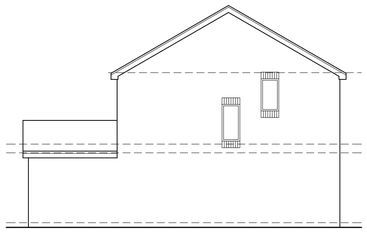

EXISTING SIDE ELEVATION
SCALE 1:100

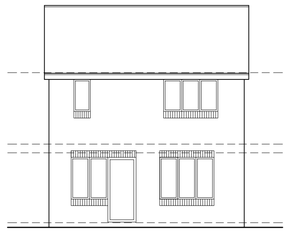

EXISTING REAR ELEVATION
SCALE 1:100

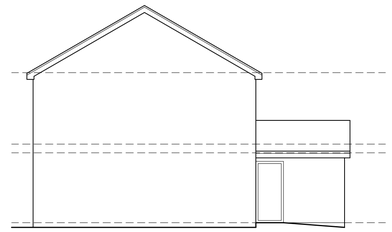

EXISTING SIDE ELEVATION
SCALE 1:100



LOCATION PLAN SCALE 1:1250





BLOCK PLAN SCALE 1:500

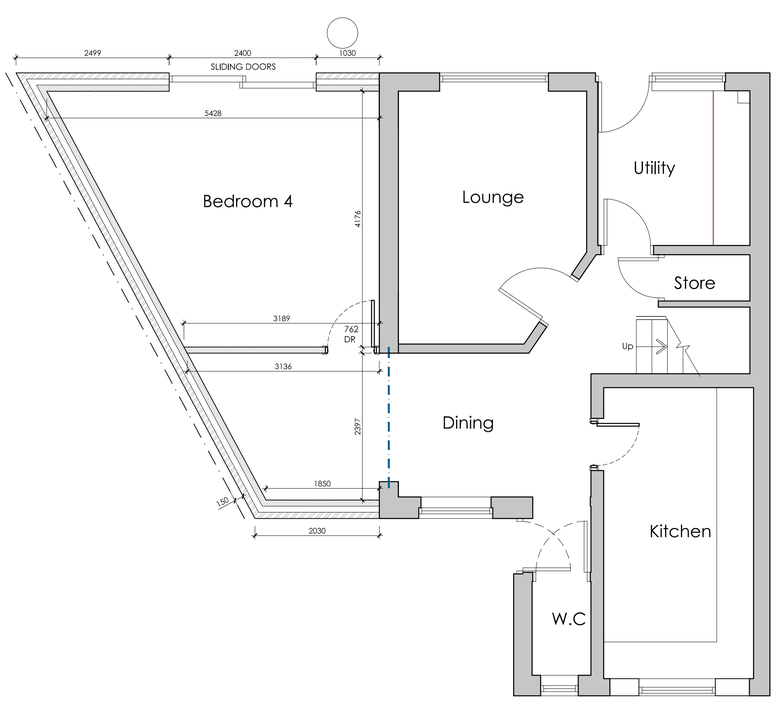

PROPOSED GROUND FLOOR PLAN
SCALE 1:50

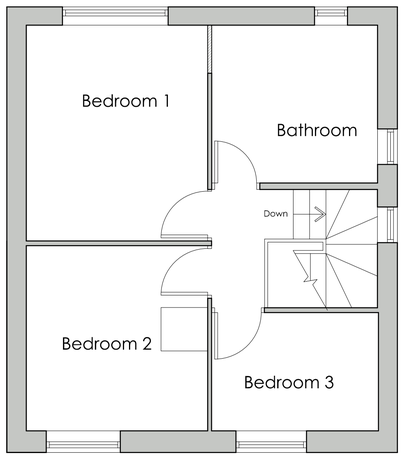

PROPOSED FIRST FLOOR PLAN
SCALE 1:50

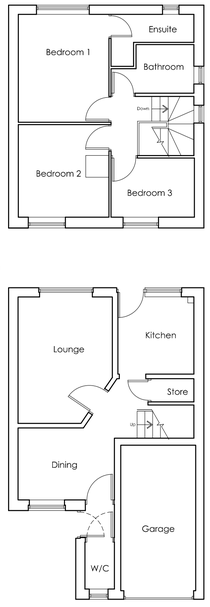

EXISTING PLANS
SCALE 1:100

WhiteAgus PARTNERSHIP

OFFICE ONE,
34 VICTORIA ROAD,
BARNSLEY,
S70 2BU

Phone: 01226 208482
Email: info@whiteaguspartnership.co.uk
Web: www.whiteaguspartnership.co.uk

ARCHITECTURAL SERVICES

Project. PROPOSED EXTENSION AT 21 ELMWOOD DRIVE, ALFRETON, DE55 7QJ	Client. MR CHRIS CLARKE
Drawing Title. PLANS AND ELEVATIONS OPTION 1	Date. JUNE 2022 — Scale. 1:50 & 1:100 @ A1 Ref. 22–059 — Dwg. No. 01 — Rev. A

Date	Suffix	Description	Date	Suffix	Description
13/07/2022	A	REVISED TO CLIENTS REQUIREMENTS			