Ben Langton, Proposed Dwelling
Meadow Farm, Main Street, Horsley Woodhouse

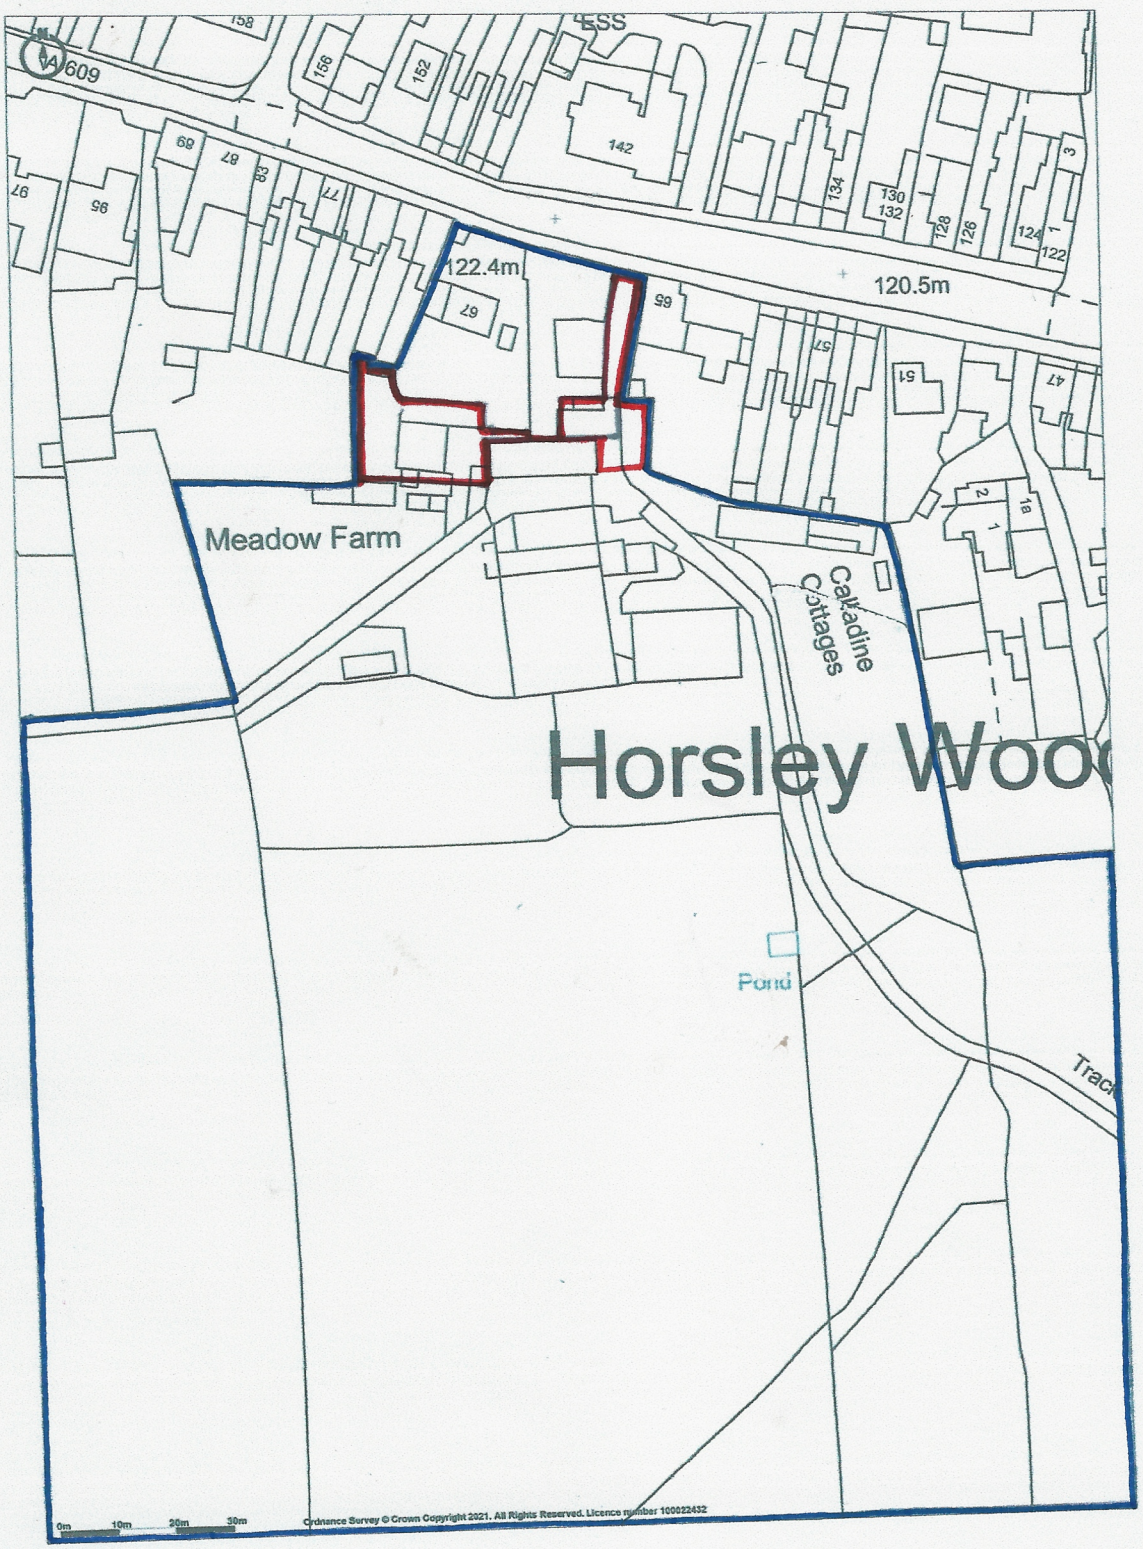

Promap
LANDMARK INFORMATION

Ordnance Survey © Crown Copyright 2021. All Rights Reserved.
Licence number 100022432
Plotted Scale - 1:1250. Paper Size - A4

Location Plan 1:1250 @ A4, November 2021