PROPOSED ALTERATIONS AND EXTENSION

FERRERS BARN - ROOD LANE - IDRIDGEHAY - BELPER

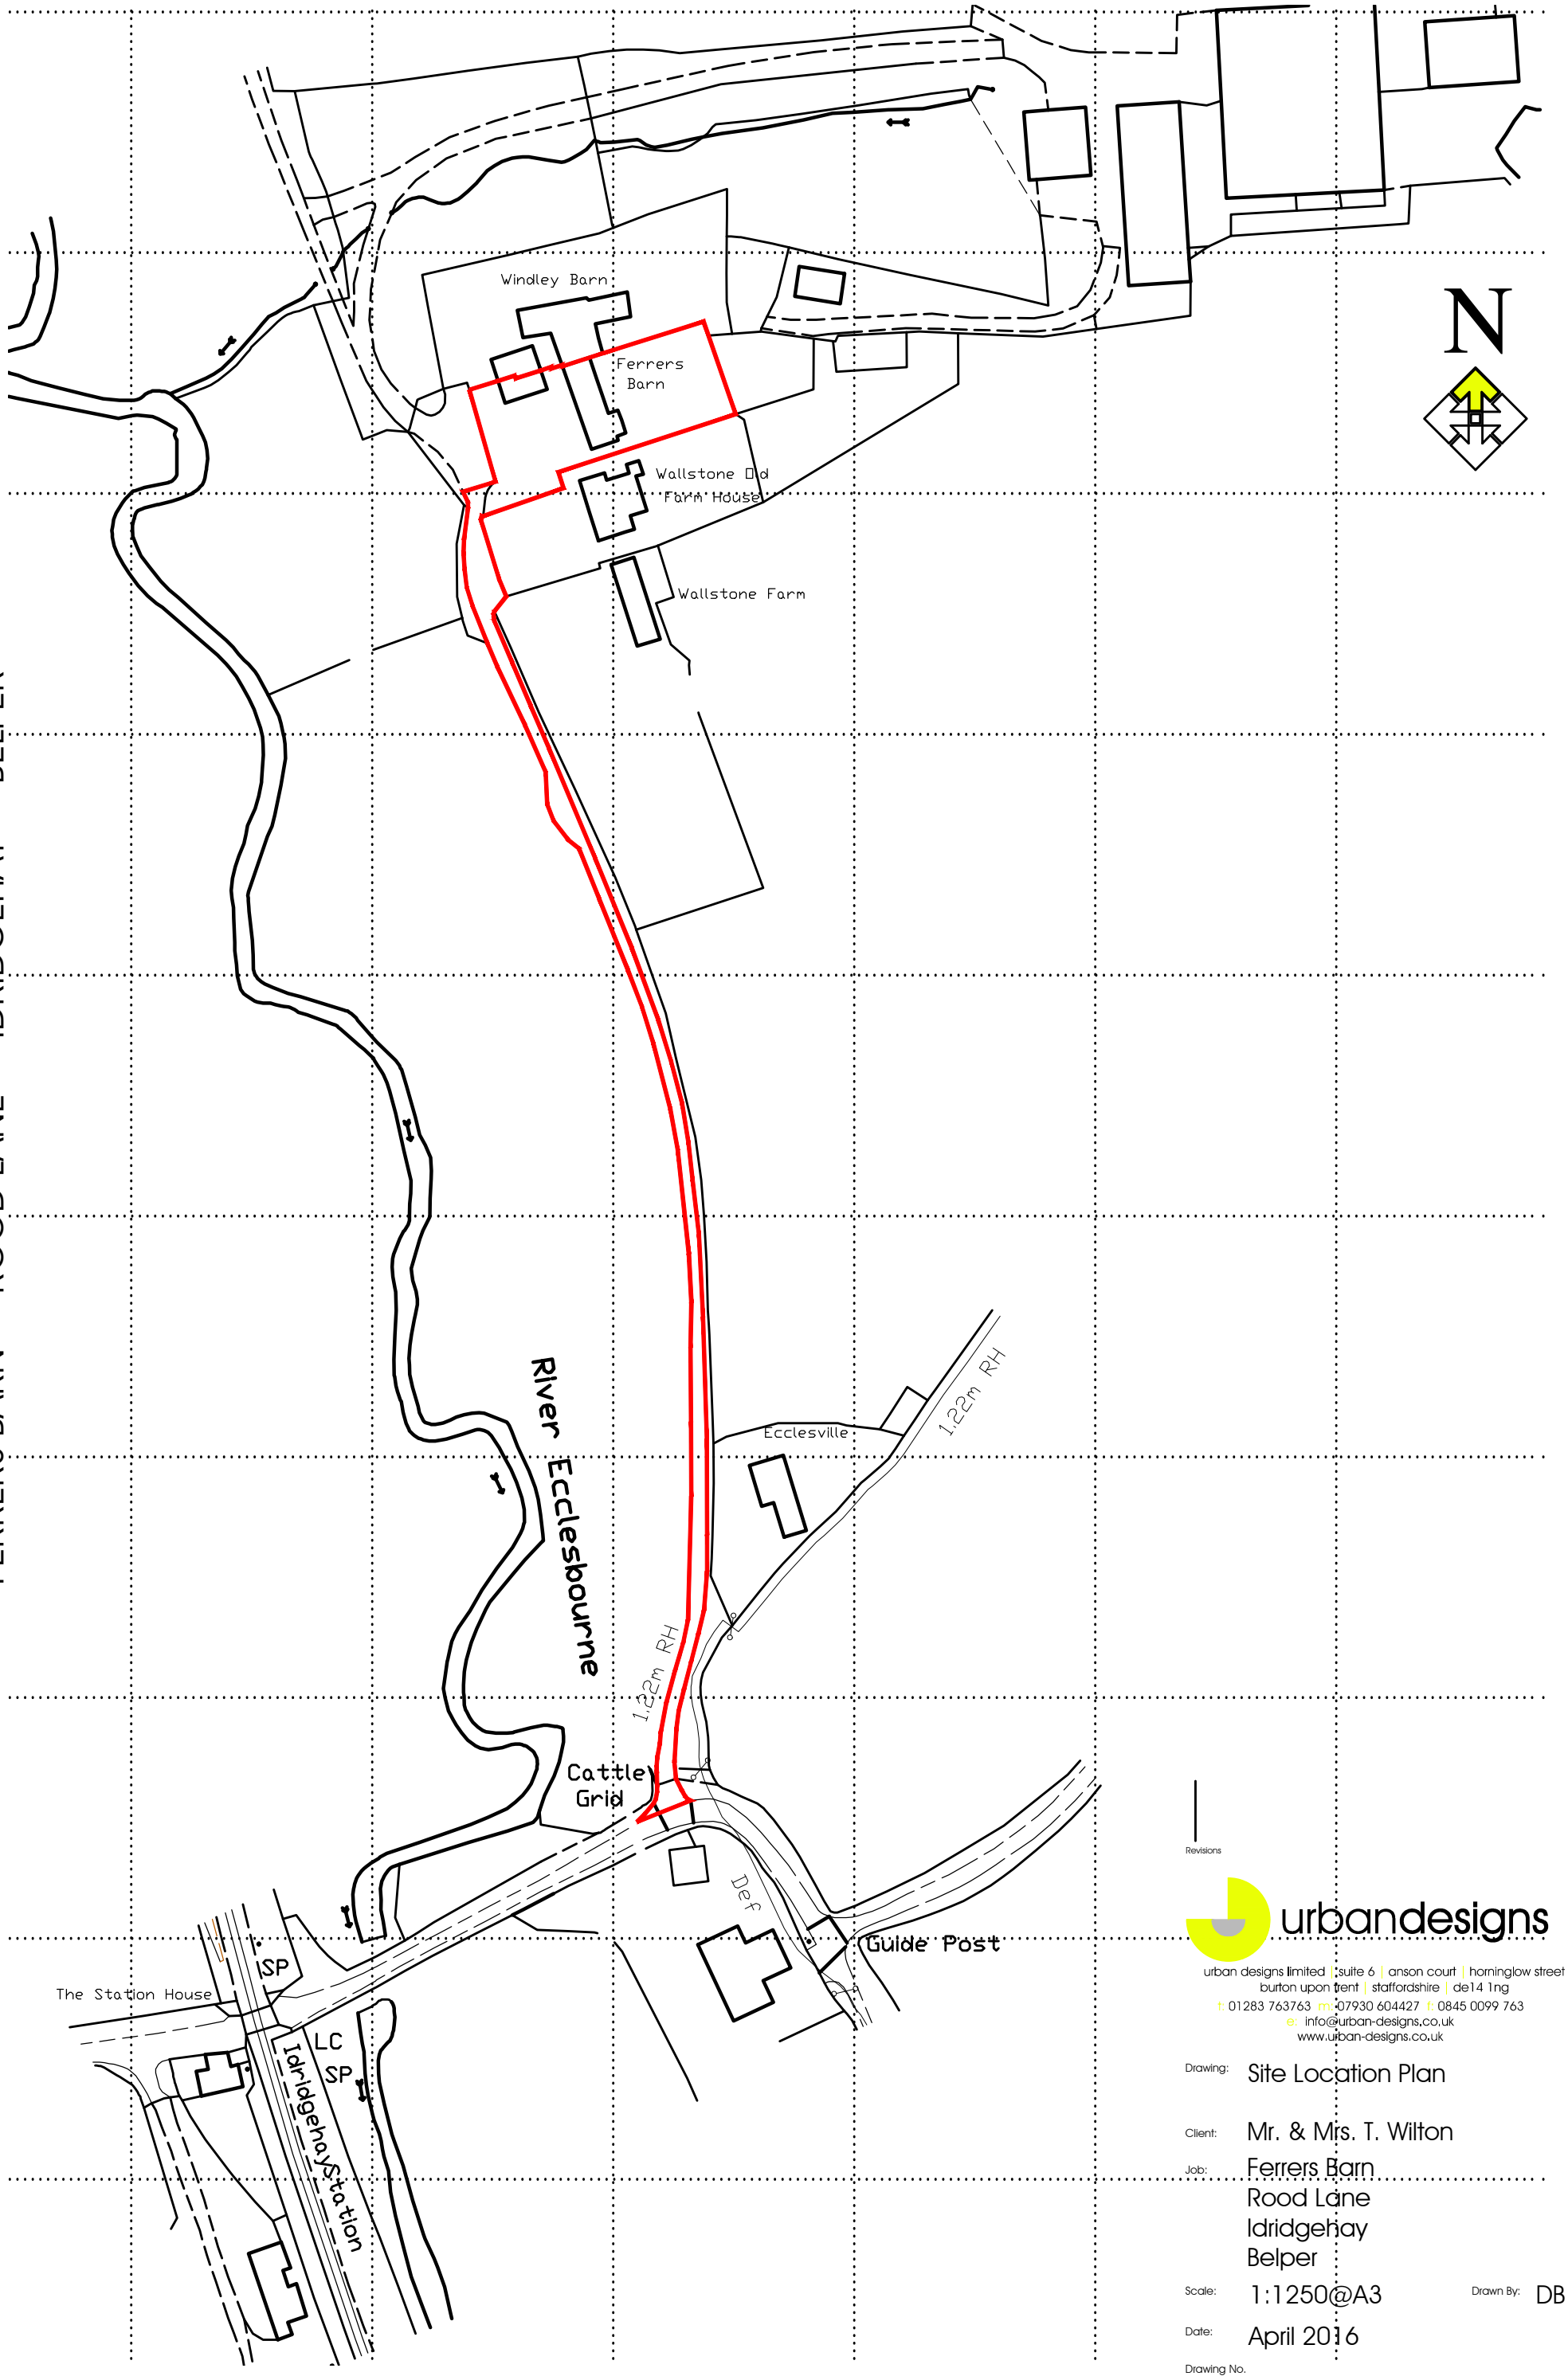

Site Location Plan - 1:1250

Revisions

urbandesigns

urban designs limited | suite 6 | anson court | horninglow street
burton upon trent | staffordshire | de14 1ng
t: 01283 763763 m: 07930 604427 f: 0845 0099 763
e: info@urban-designs.co.uk
www.urban-designs.co.uk

Drawing: Site Location Plan

Client: Mr. & Mrs. T. Wilton

Job: Ferrers Barn
Rood Lane
Idridgehay
Belper

Scale: 1:1250@A3

Drawn By: DB

Date: April 2016

Drawing No.

2016_441_00