Figured dimensions must be taken in preference to scaled dimensions and any discrepancies must be referred to Urban Designs Ltd. Immediately. Contractos, subcontractors and suppliers must verify all dimensions on site before commencing any work or making any workshop drawings. Any indication of services is approximate only and full investigation should be carried out on site prior to commencing the works.

PROPOSED ALTERATIONS AND EXTENSION

FERRERS BARN - ROOD LANE - IDRIDGEHAY - BELPER

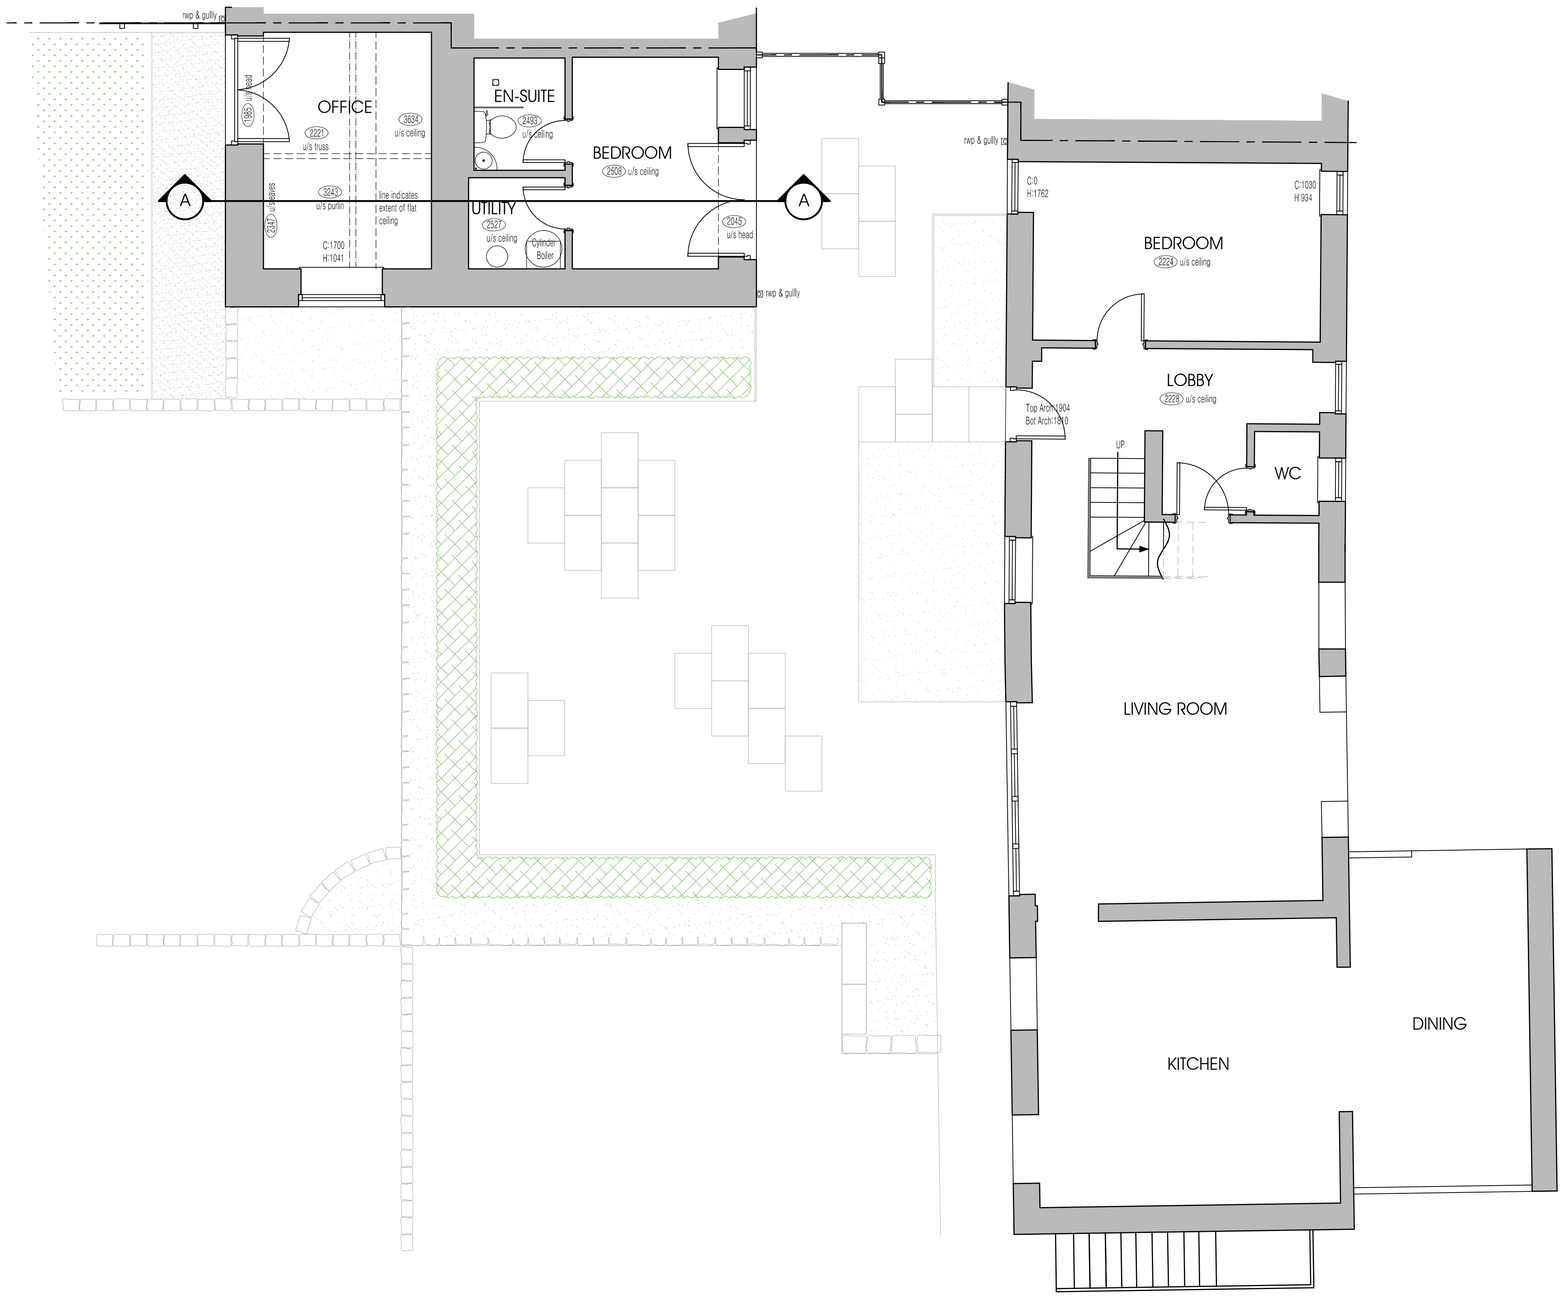

Existing Ground Floor Plan - 1:50

Revisions

urbandesigns
urban designs limited : suite 6 : anson court : hanninglow street
burton upon trent : staffordshire : de14 1ng
t: 01283 763763 m: 07930 604427 f: 0845 0099 763
e: info@urban-designs.co.uk
www.urban-designs.co.uk

Drawing: Existing Ground Floor Plan
Ferrers Barn

Client: Mr. & Mrs. T, Wilton

Job: Ferrers Barn
Rood Lane
Idridgehay
Belper

Scale: 1:50@A1

Drawn By: DB

Date: April 2016

Drawing No.

2016_441_01