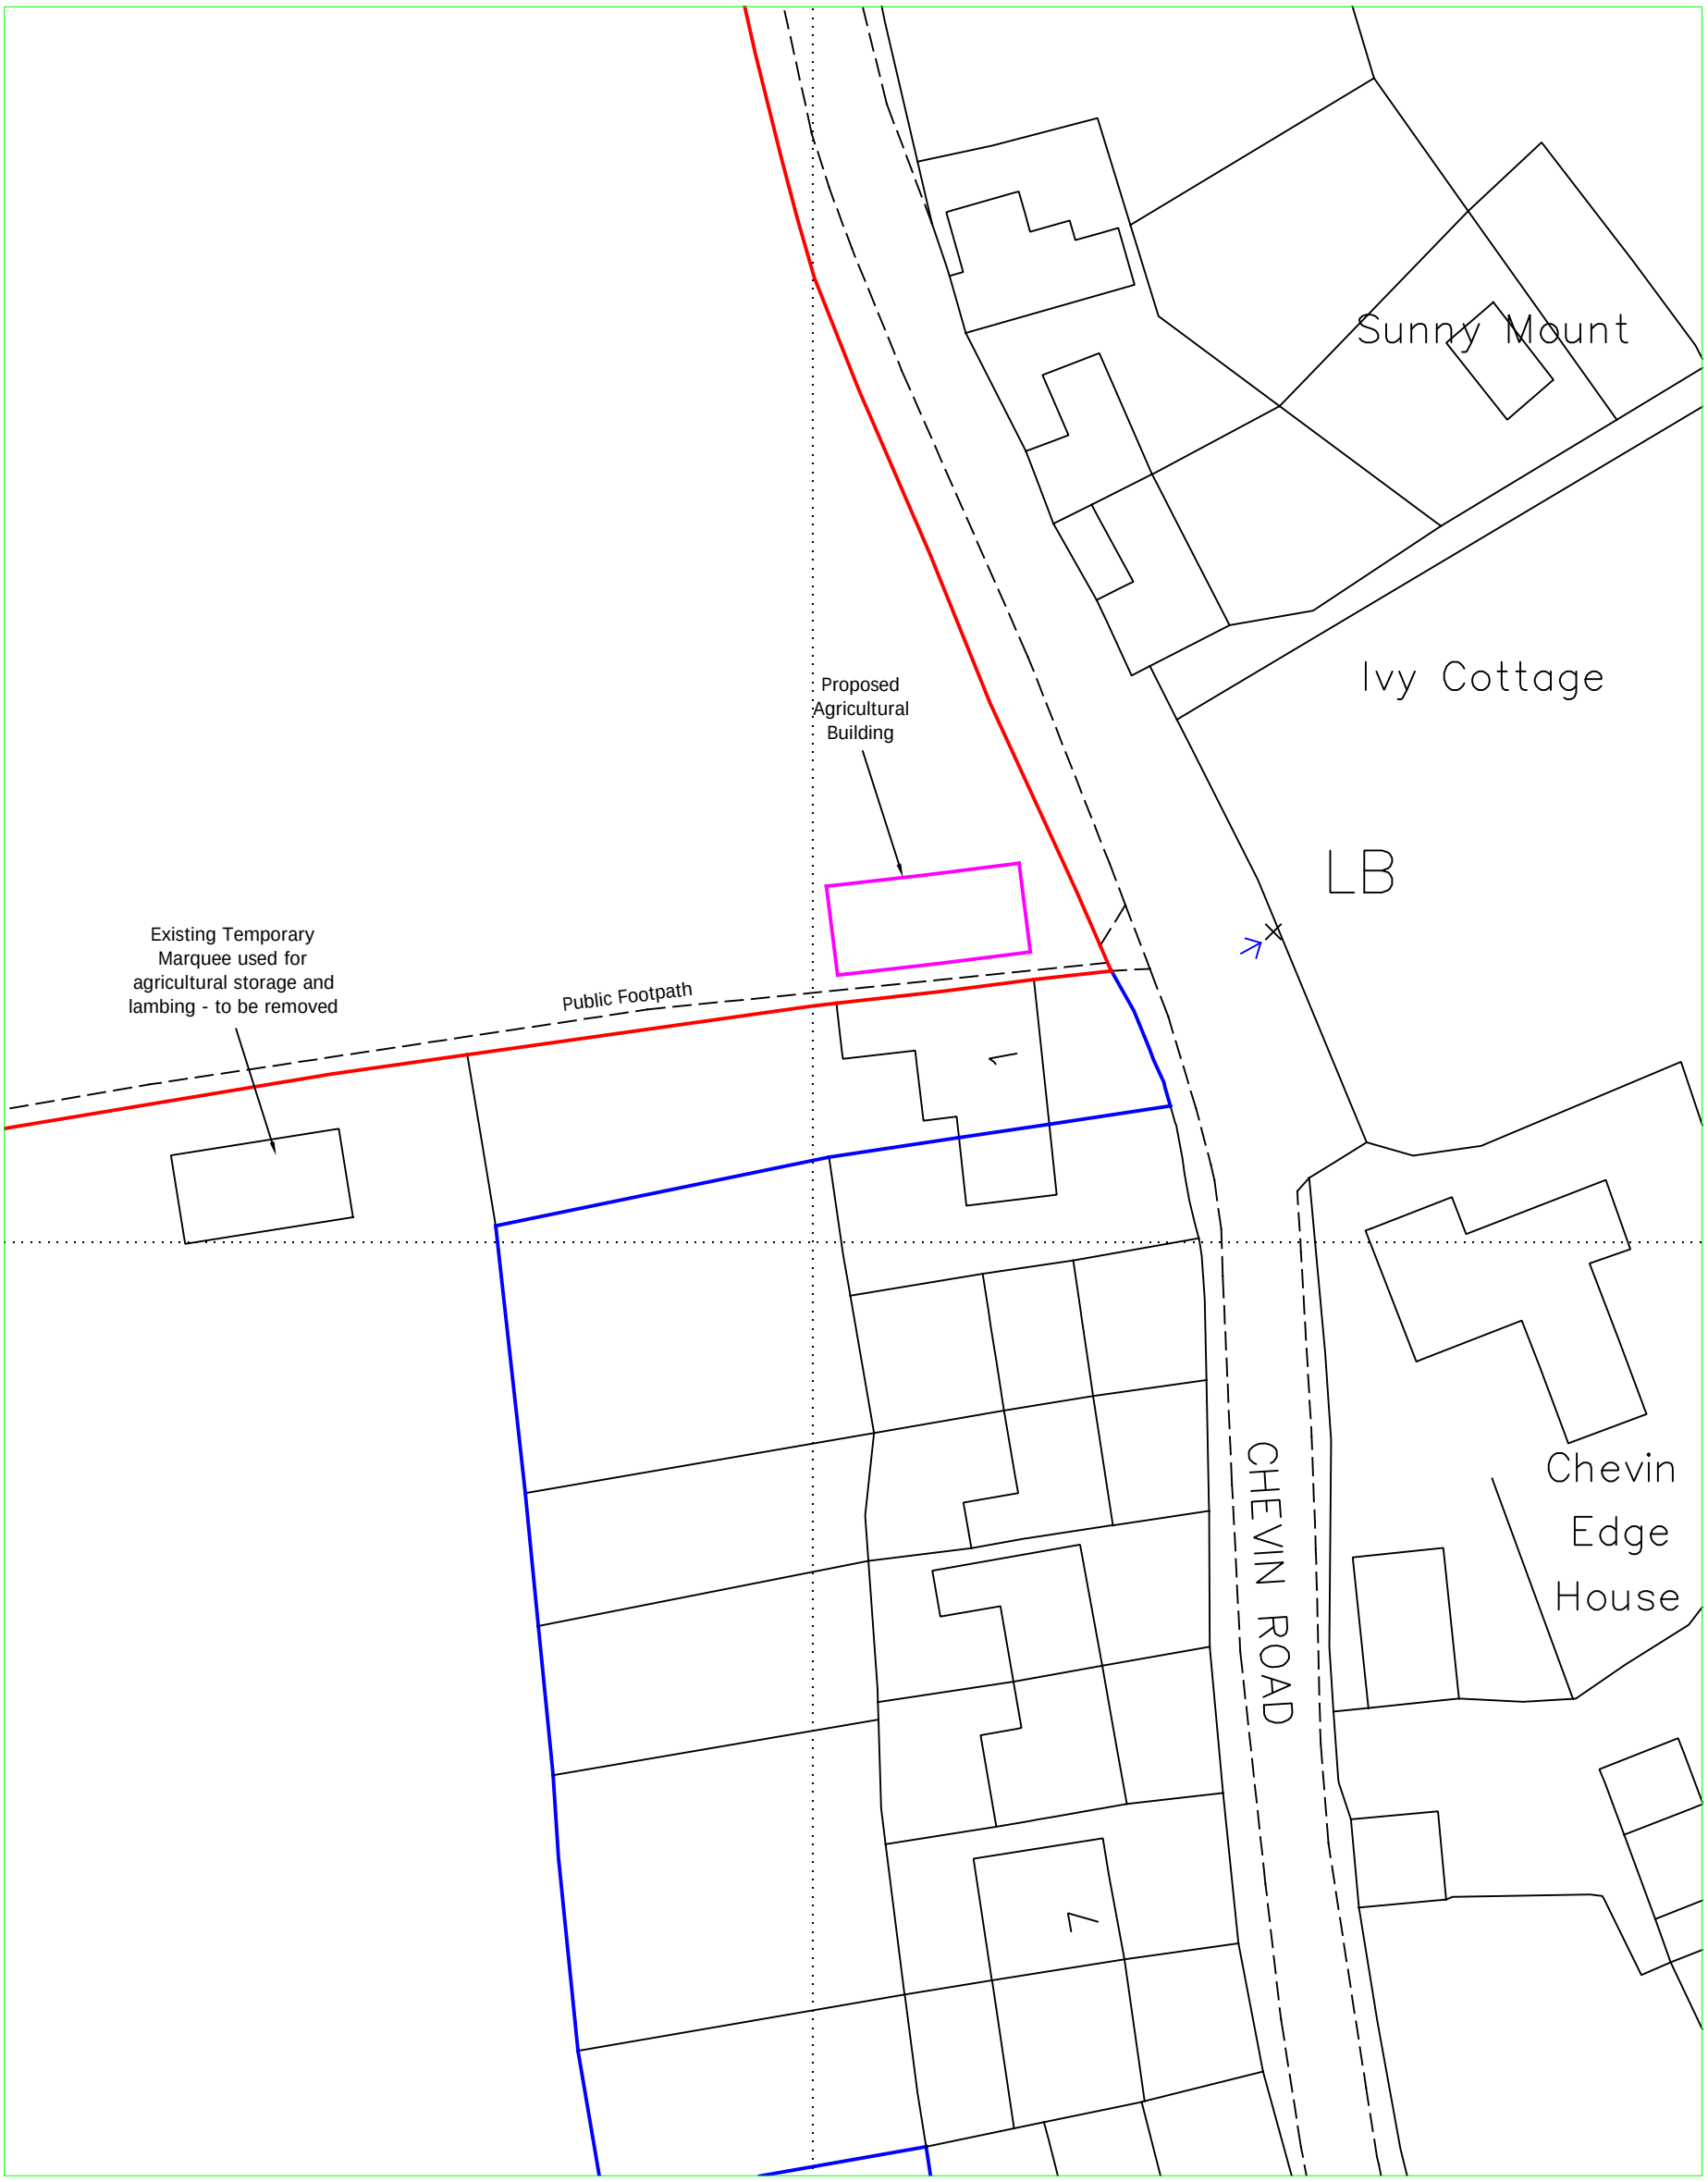

Reproduced from Ordnance Survey digital map data, 1:2500 scale, by permission of Ordnance Survey on behalf of The Controller of Her Majesty's Stationery Office.
© Crown copyright. All rights reserved. Licence Number: 100005813

N
W E
S

Bagshaws LLP

Vine House, Ashbourne, Derbyshire. DE6 1AE
Telephone: 01335 342201 opt:2
www.bagshaws.com

Applicant:	Mr N and Mrs P Ramsbottom 1 Chevin Road, Farnah Green, Belper, DE56 2UW
Proposal:	Proposed Agricultural Building
Scales: 1:500 @ A3	Detail: Block plan
Date: 18th July 2022	Drawing No. 13982-002