This document shall not be reproduced in whole or in part or relied upon by third parties for any use whatsoever without the written authority of F. P. McCann Ltd.

DO NOT SCALE, IF IN DOUBT PLEASE ASK.

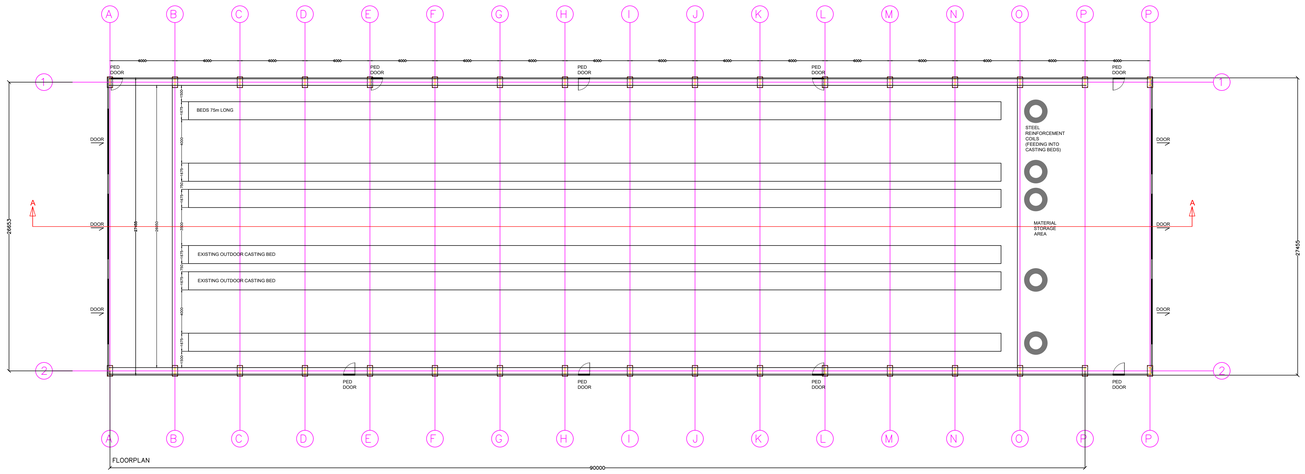

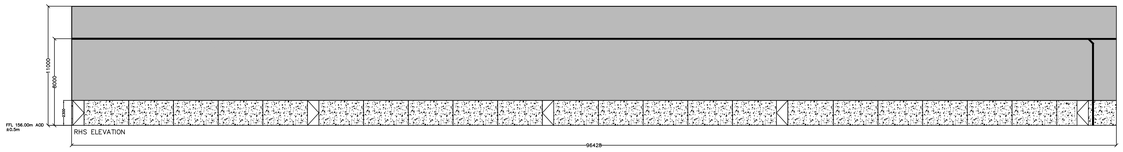

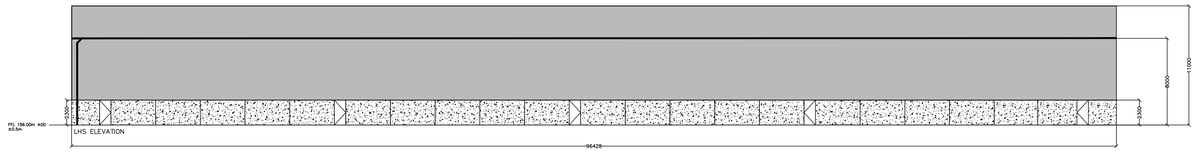

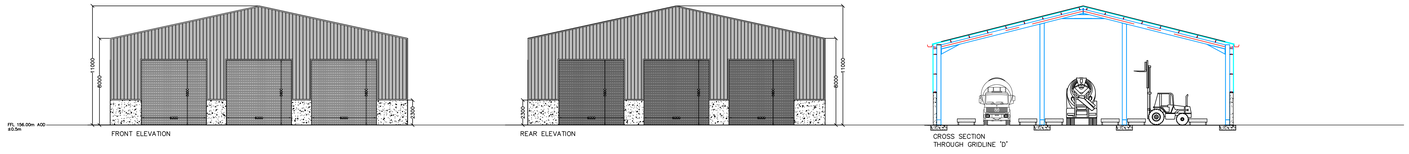

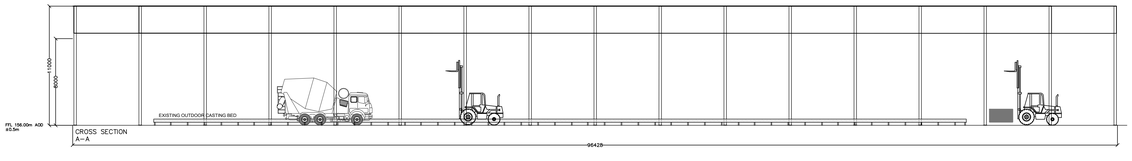

Notes:

PROPOSED FINISHED FLOOR LEVEL (FFL) = 156.00m AOD ± 500mm

THE PROPOSED CANOPY WILL COMPRISE OF A STRUCTURAL STEEL FRAME CLAD IN SINGLE-SKIN COATED/PAINTED STEEL BOX PROFILE SHEETS IN GOOSEWING GREY.

COATED STEEL FLASHING TO RIDGE, CORNERS, BARGEBOARD, CILLS AND WINDOW/DOOR OPENINGS TO MATCH THOSE OF THE EXISITING BUILDING (CORNFLOWER STRONG BLUE OR SIMILAR).

RAINWATER GOOD AS SHOWN IN BLACK/GREY uPVC. THESE WILL DIRECT RAINWATER TO THE EXISTING SURFACE WATER DRAINAGE SYSTEM (NO ALTERATION TO EXISTING DRAINAGE INFRASTRUCTURE OR APPROVED RATE OF DISCHARGE FROM THE SITE).

NO EXTERIOR LIGHTING IS PROPOSED.

Rev	Date	Revison detail	By	Chk'd
0	04/07/22	Original issue		

FP McCann
Knockloughrim Quarry, 3 Drumard Road, Magherafelt, BT45 8QA
Tel: +44 (0)28 7964 2558
Fax: +44 (0)28 7964 4224
www.fpmccann.co.uk

Contract:

Internal

Title:

Retention of T-Beam Manufacturing building
Bullhurst Lane
Weston Underwood

Scale: 1:200	Status: Planning
Date: 04/07/2022	04/07/2022
Drawn: PH	
Checked: NO	
Drawing no: 2022/WU/TB/PD-03	Rev: 0

A0
1cm