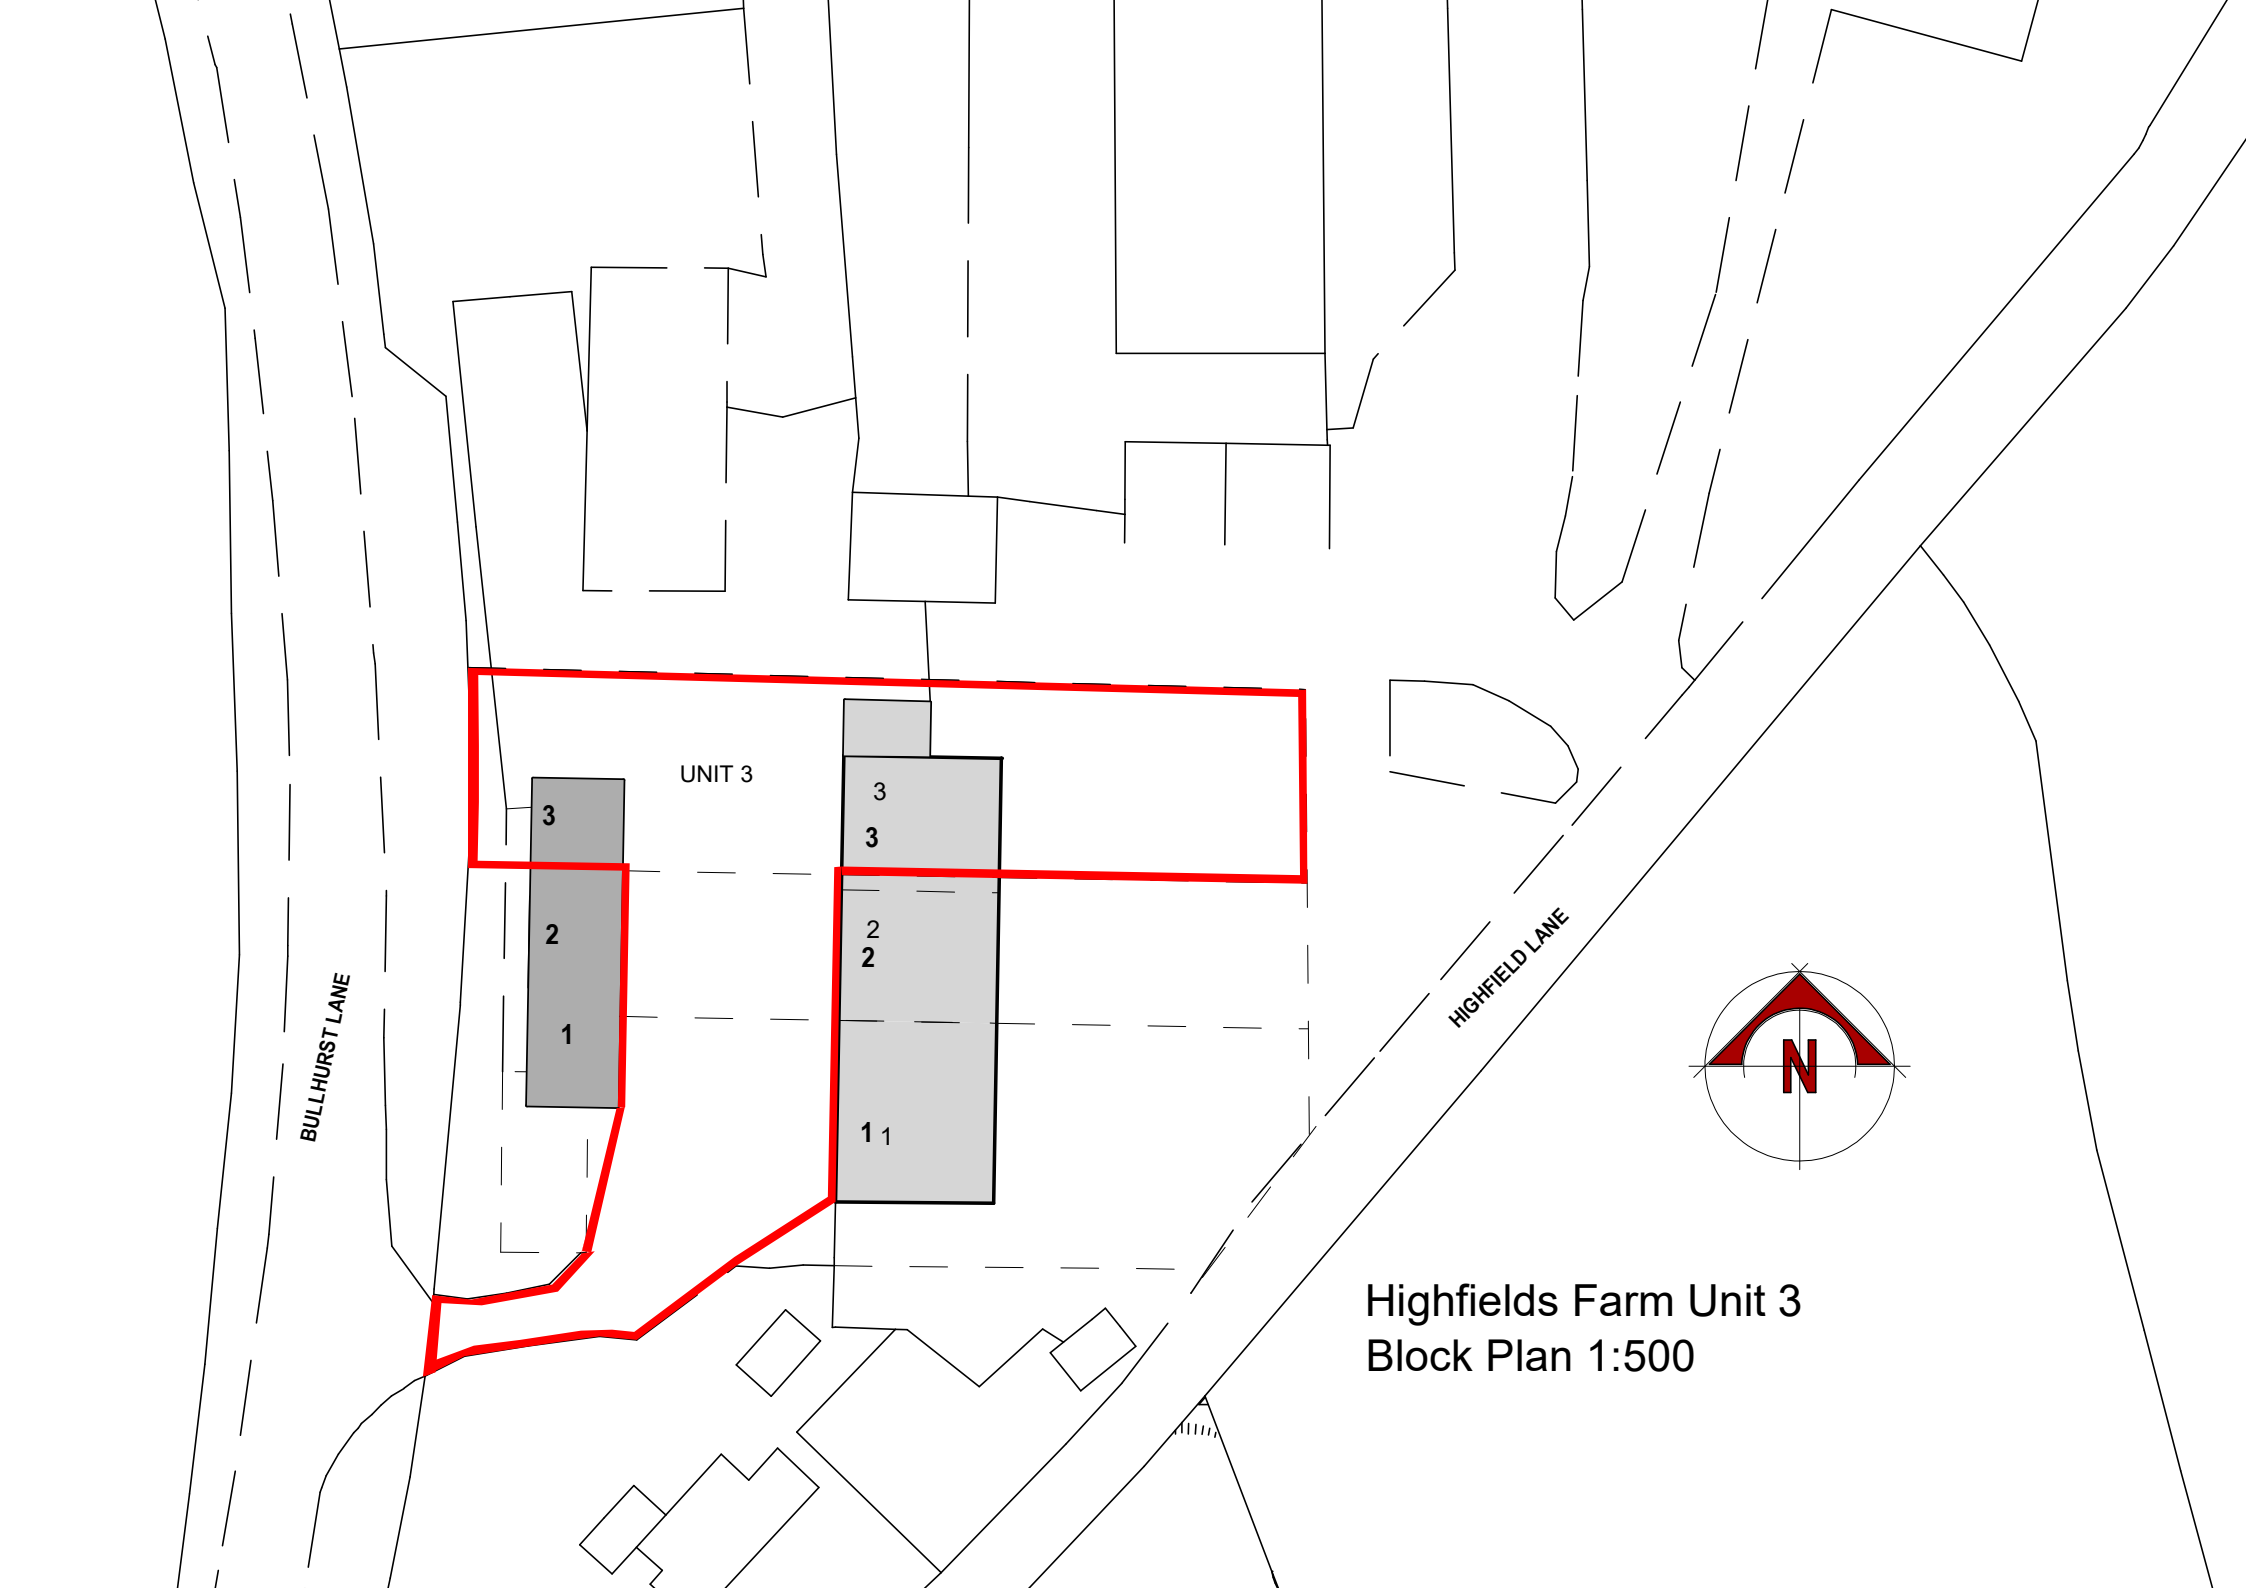

Highfields Farm Unit 3
Block Plan 1:500