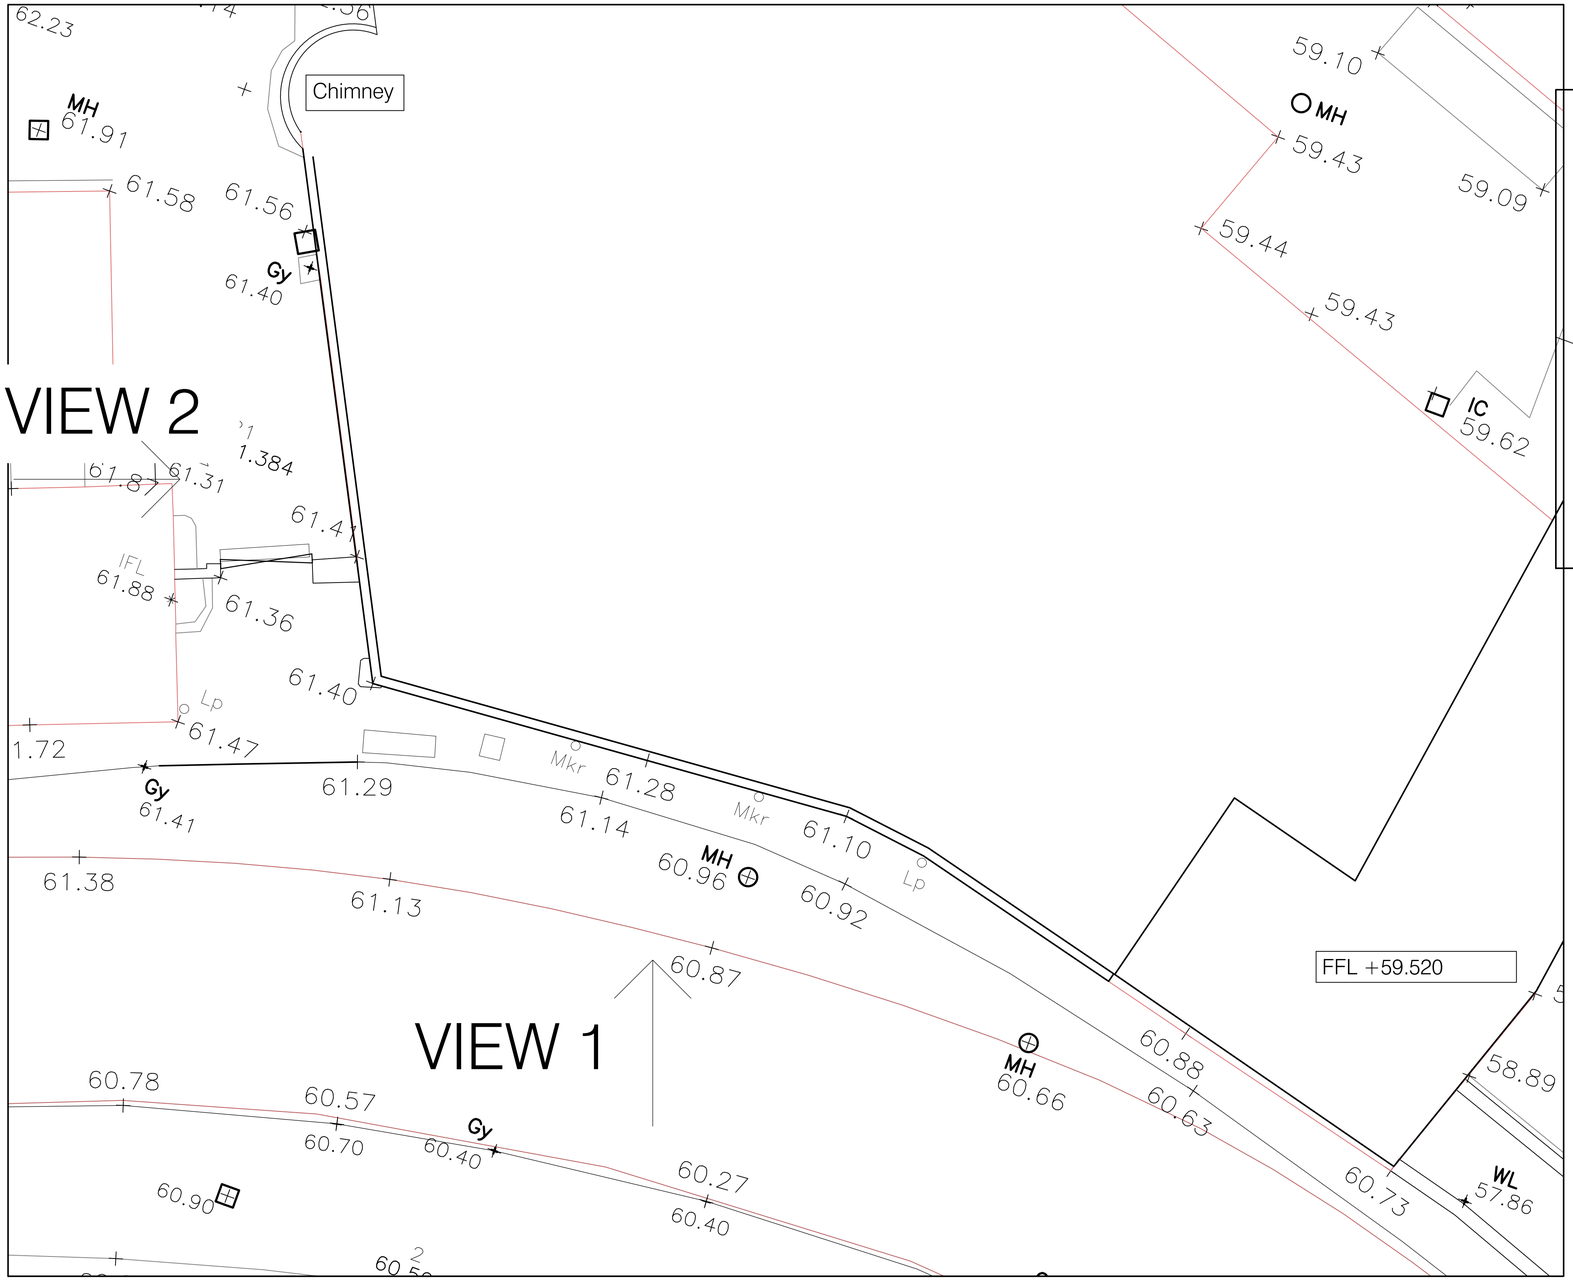

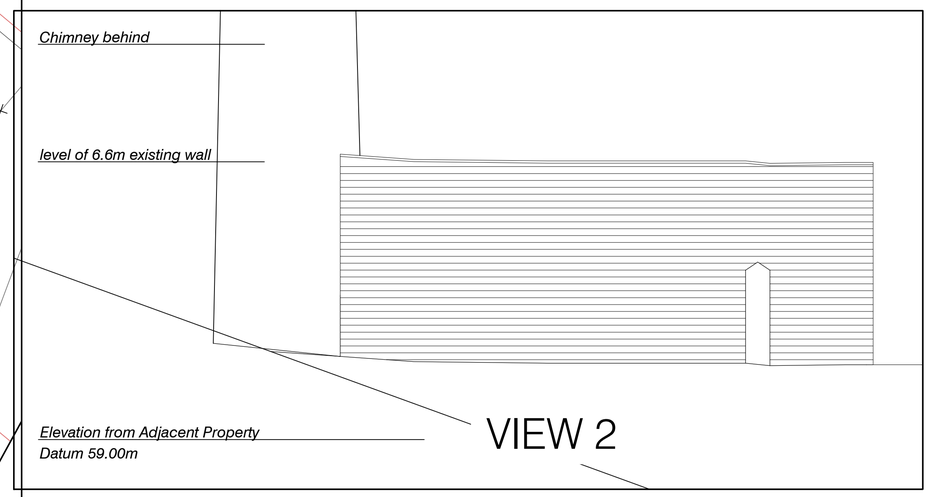

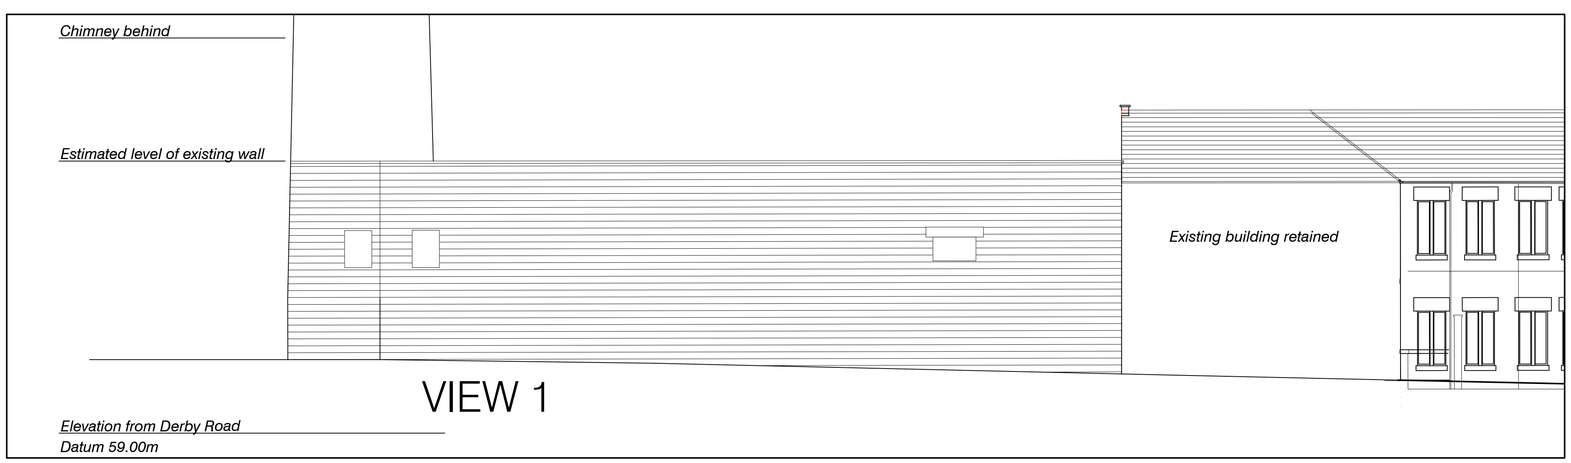

0 5 10
SCALE 1:100 (A1) METRES

rev.	date	drawn	chk'd

Gould Singleton Architects
Tel: 0121 550 0359 Fax: 0121 550 8088
e-mail: info@gould-singleton.co.uk

scales 1:100@A1
date 12.2021
drawn TS checked GSA
number 22-1908-006

Milford Mill
Derby Road
Milford

EXISTING Street view from Derby Road

This drawing and the building works depicted are the copyright of the Architects and may not be reproduced except by written permission. This drawing must be read and checked against any specialist drawings and information provided. Do not scale prints. Figured dimensions only to be taken from this drawing.