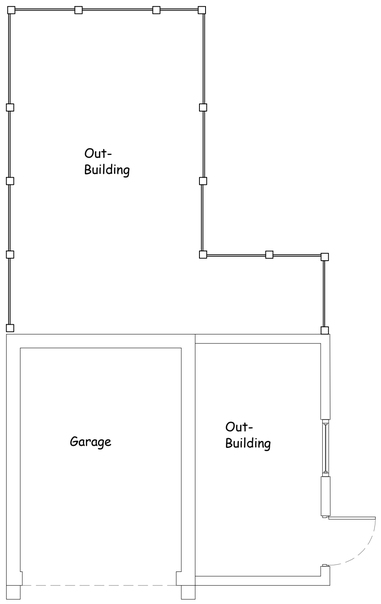

Existing Garage &
Out-Building Floor Plan
Scale 1:50

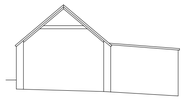

Existing Front Elevation
(East)
Scale 1 : 100

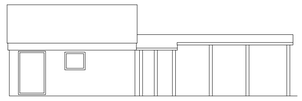

Existing Side Elevation
(South)
Scale 1 : 100

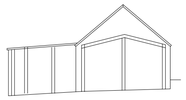

Existing Rear Elevation
(west)
Scale 1 : 100

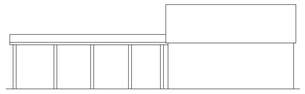

Existing Side Elevation
(North)
Scale 1 : 100

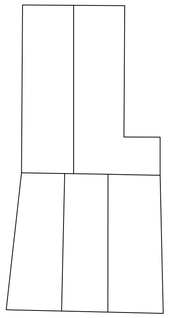

Existing Garage &
Out-Building Roof Plan
Scale 1:100

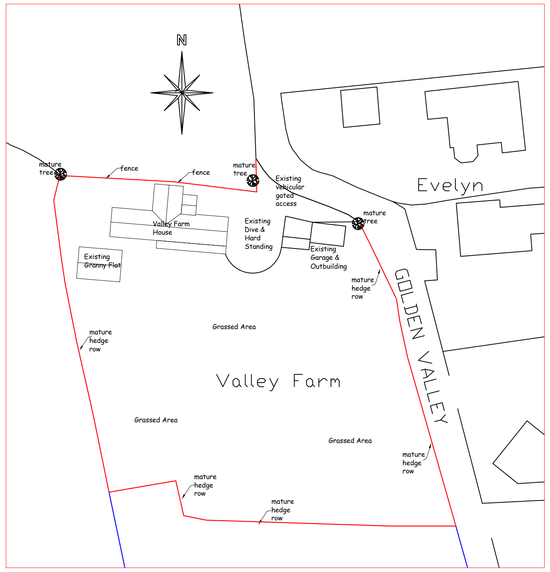

Existing Site Plan
Scale 1:500

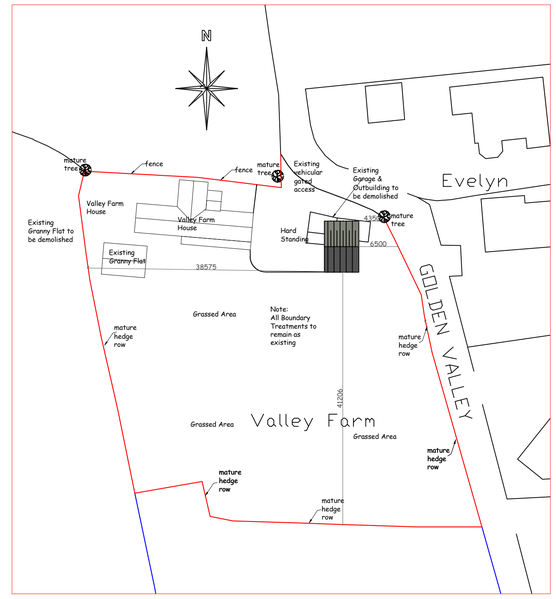

Proposed Site Plan
Scale 1:500

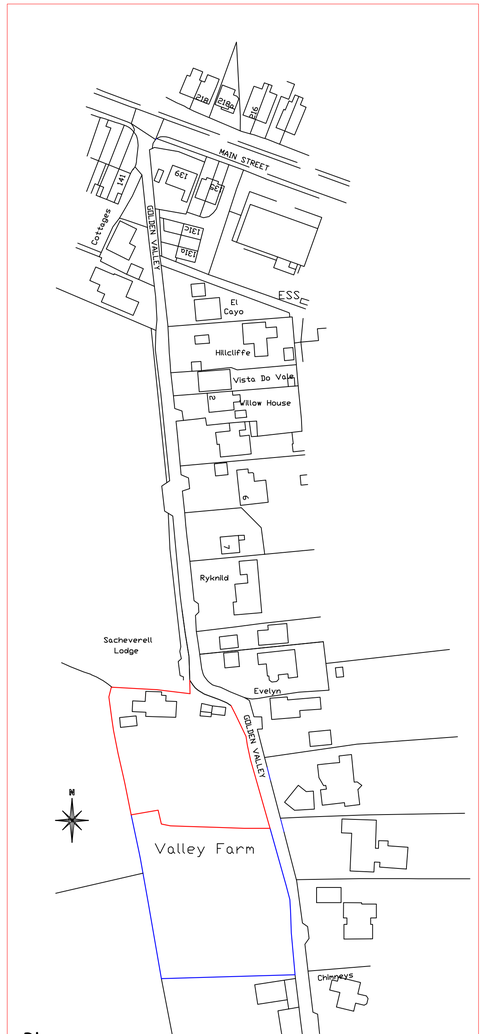

Site Location Plan
Scale 1:1250

Ordnance Survey (c) Crown Copyright 2021. All rights reserved. Licence number 100022432

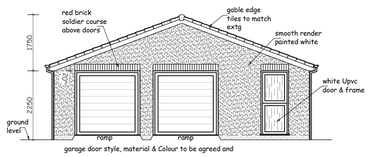

Proposed Front Elevation
(East)
Scale 1 : 100

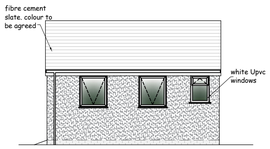

Proposed Side Elevation
(South)
Scale 1 : 100

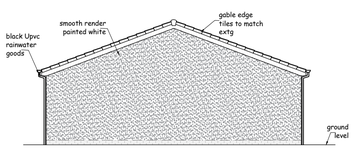

Proposed Rear Elevation
(West)
Scale 1 : 100

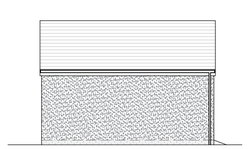

Proposed Side Elevation
(North)
Scale 1 : 100

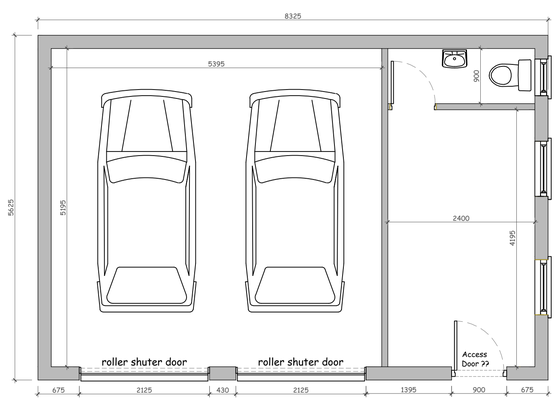

Proposed Garage Floor Plan
Scale 1:50

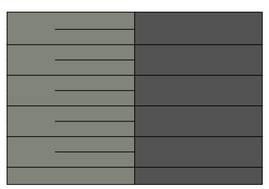

Proposed Roof Plan
Scale 1:100

DO NOT SCALE:
From this drawing all dimensions are in millimetres unless otherwise stated any discrepancies are to be reported to Lacey & Owen Architectural Services Ltd.

RELEVANT DRAWINGS:
This drawing is to be read in conjunction with all other relevant drawings and details

DRAWING COPYRIGHT:
This drawing and all other relevant drawings is the property of Lacey & Owen Architectural Services Ltd. and should not copied or altered in any way without prior consent

PLANNING ISSUE

Rev	By	Date	Details

PROPOSED
Demolition & Removal of Existing Garage & Out-Buildings.
Erection of a new detached Garage & Home Office.

LOCATION
Valley Farm
Golden Valley
Horsley Woodhouse
DE7 6BA

CLIENT
Mr & Mrs Elms/Hutchinson

DRAWING TITLE
Garage Details as Existing & Proposed

DRAWN BY	DATE	DWG.NO	REV
SAL	July 2022	SL. 030. 01	-

SCALES					
@ A1	1:50	1:100	1:200	1:1250	

139 Bath Street
Ilkeston
Derbyshire
DE7 8AS

LACEY & OWEN
ARCHITECTURAL SERVICES LTD

T: 0115 944 5138
E: enquiry@laceyandowen.co.uk
www.laceyandowen.co.uk

CIAT
REGISTERED PRACTICE

Autocad License number; 610-00037122 © 1997