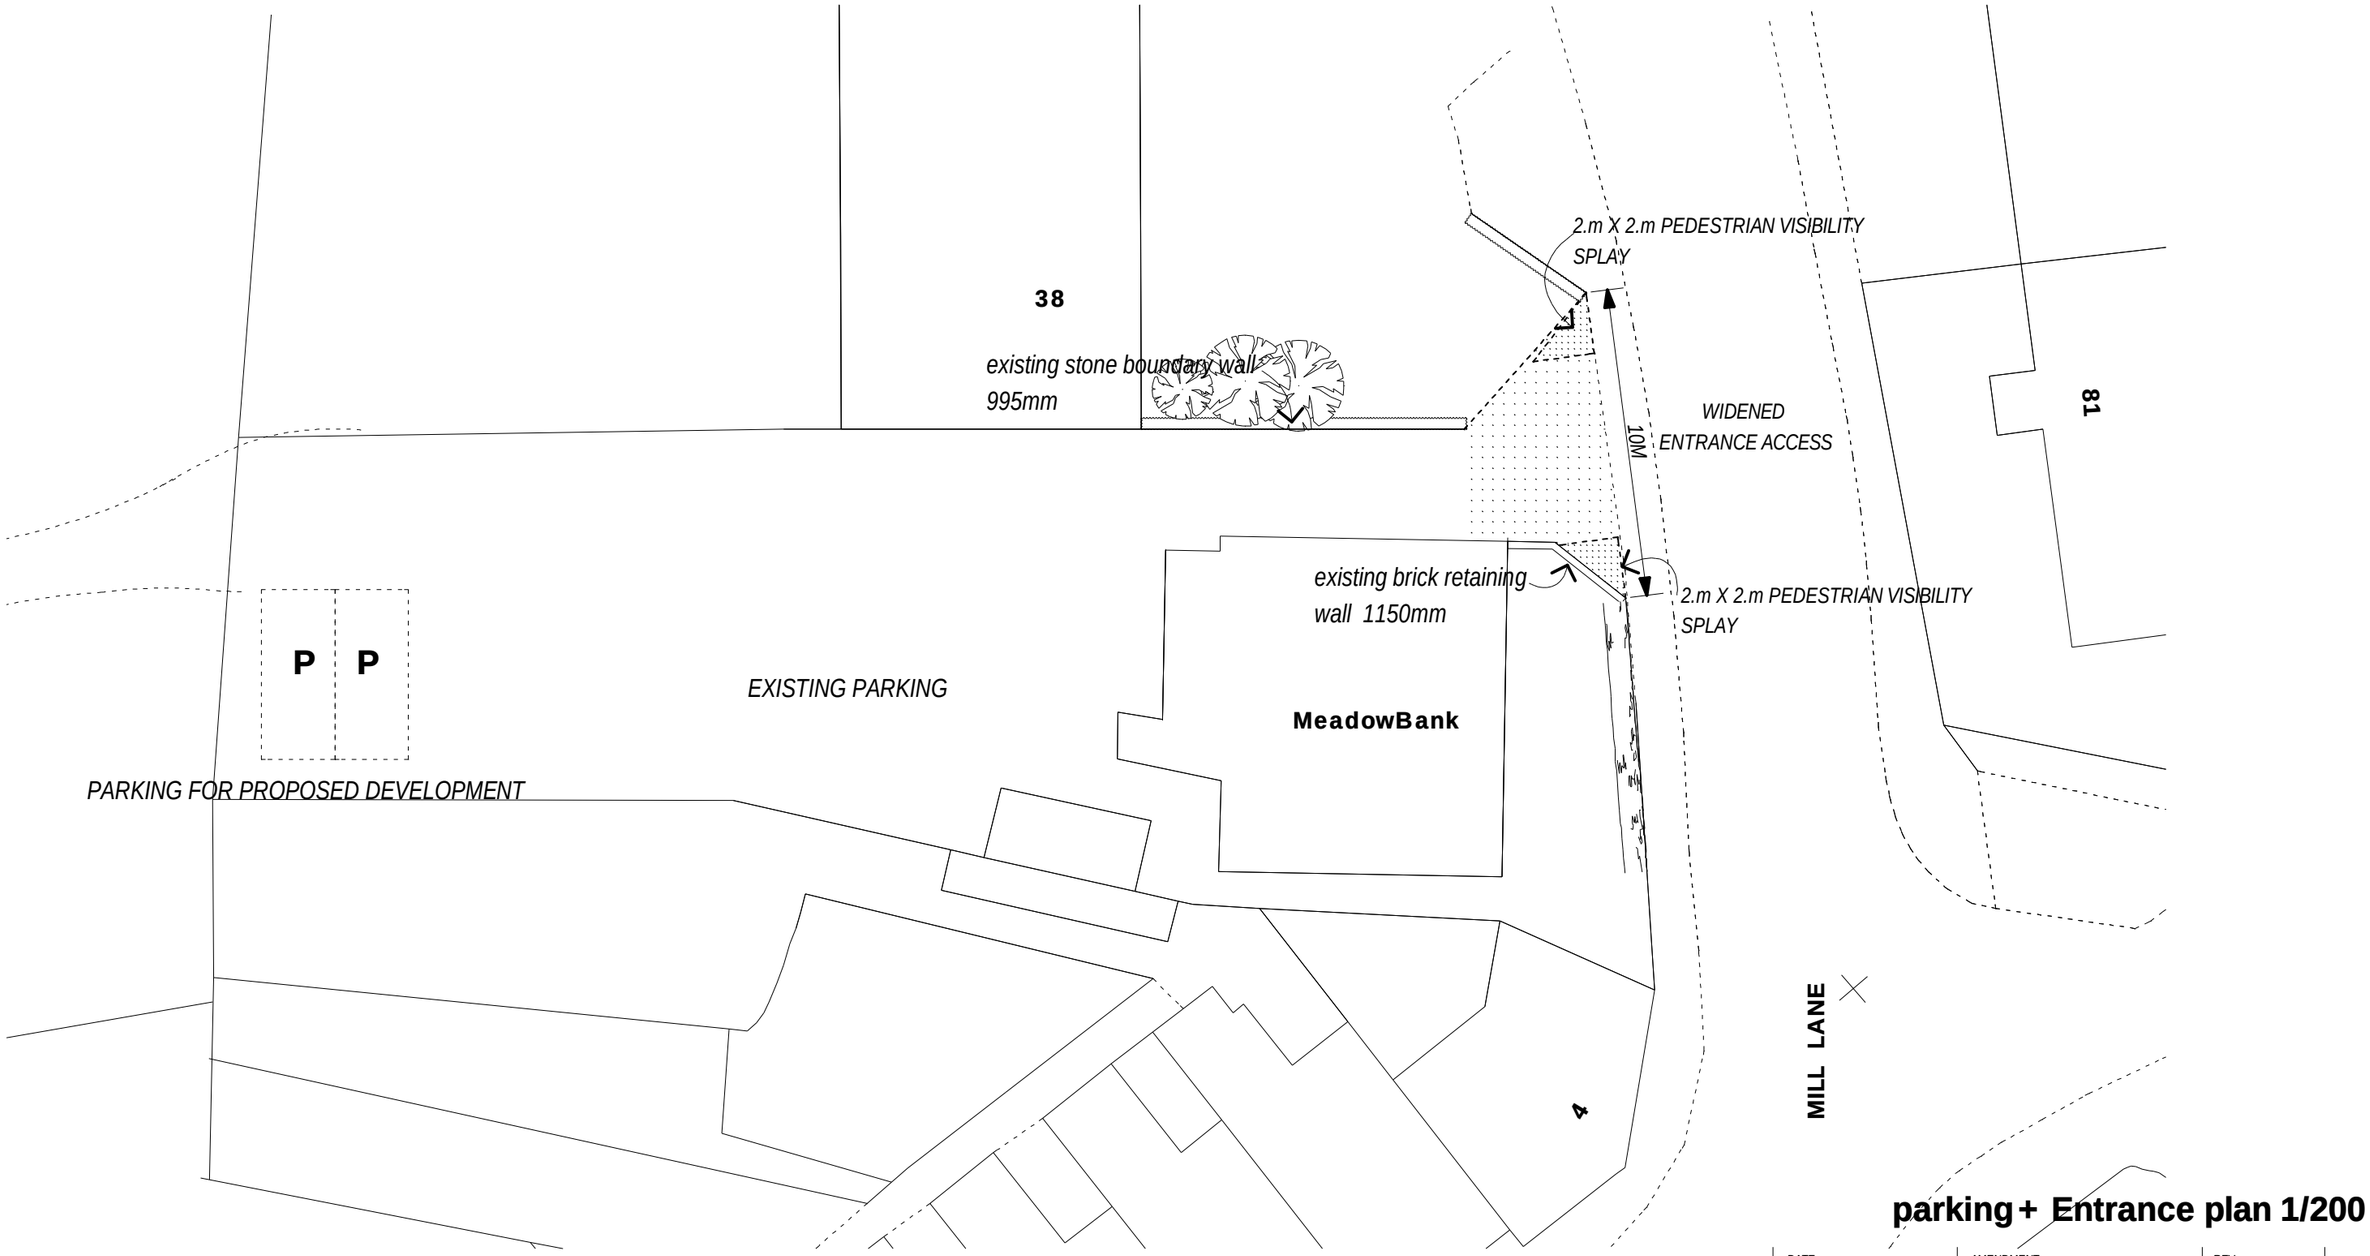

parking + Entrance plan 1/200

DATE	AMENDMENT	REV

DO NOT SCALE FROM THIS DRAWING

ALL DIMENSIONS AND LEVELS TO BE CHECKED ON SITE

THIS DRAWING © ALAN MCGOWAN ARCHITECTS

PROJECT

Land to Rear Meadowbank
2 Mill Lane
Belper

STATUS

OUTLINE PLANNING

SCALE
1-200 @ A3

DATE
july22

PROJECT NUMBER

REVISION No

DRAWING NUMBER
DE561LG-amc-3-xx-dr-A-
0050

DESCRIPTION

PROPOSED PLANS

Alan McGowan Architects Ltd
Chartered Architects
RIBA
BRIDGE HOUSE LONG EATON NOTTINGHAM NG10 1NL TEL:0115 8758021 info@alanmcgowan.co.uk