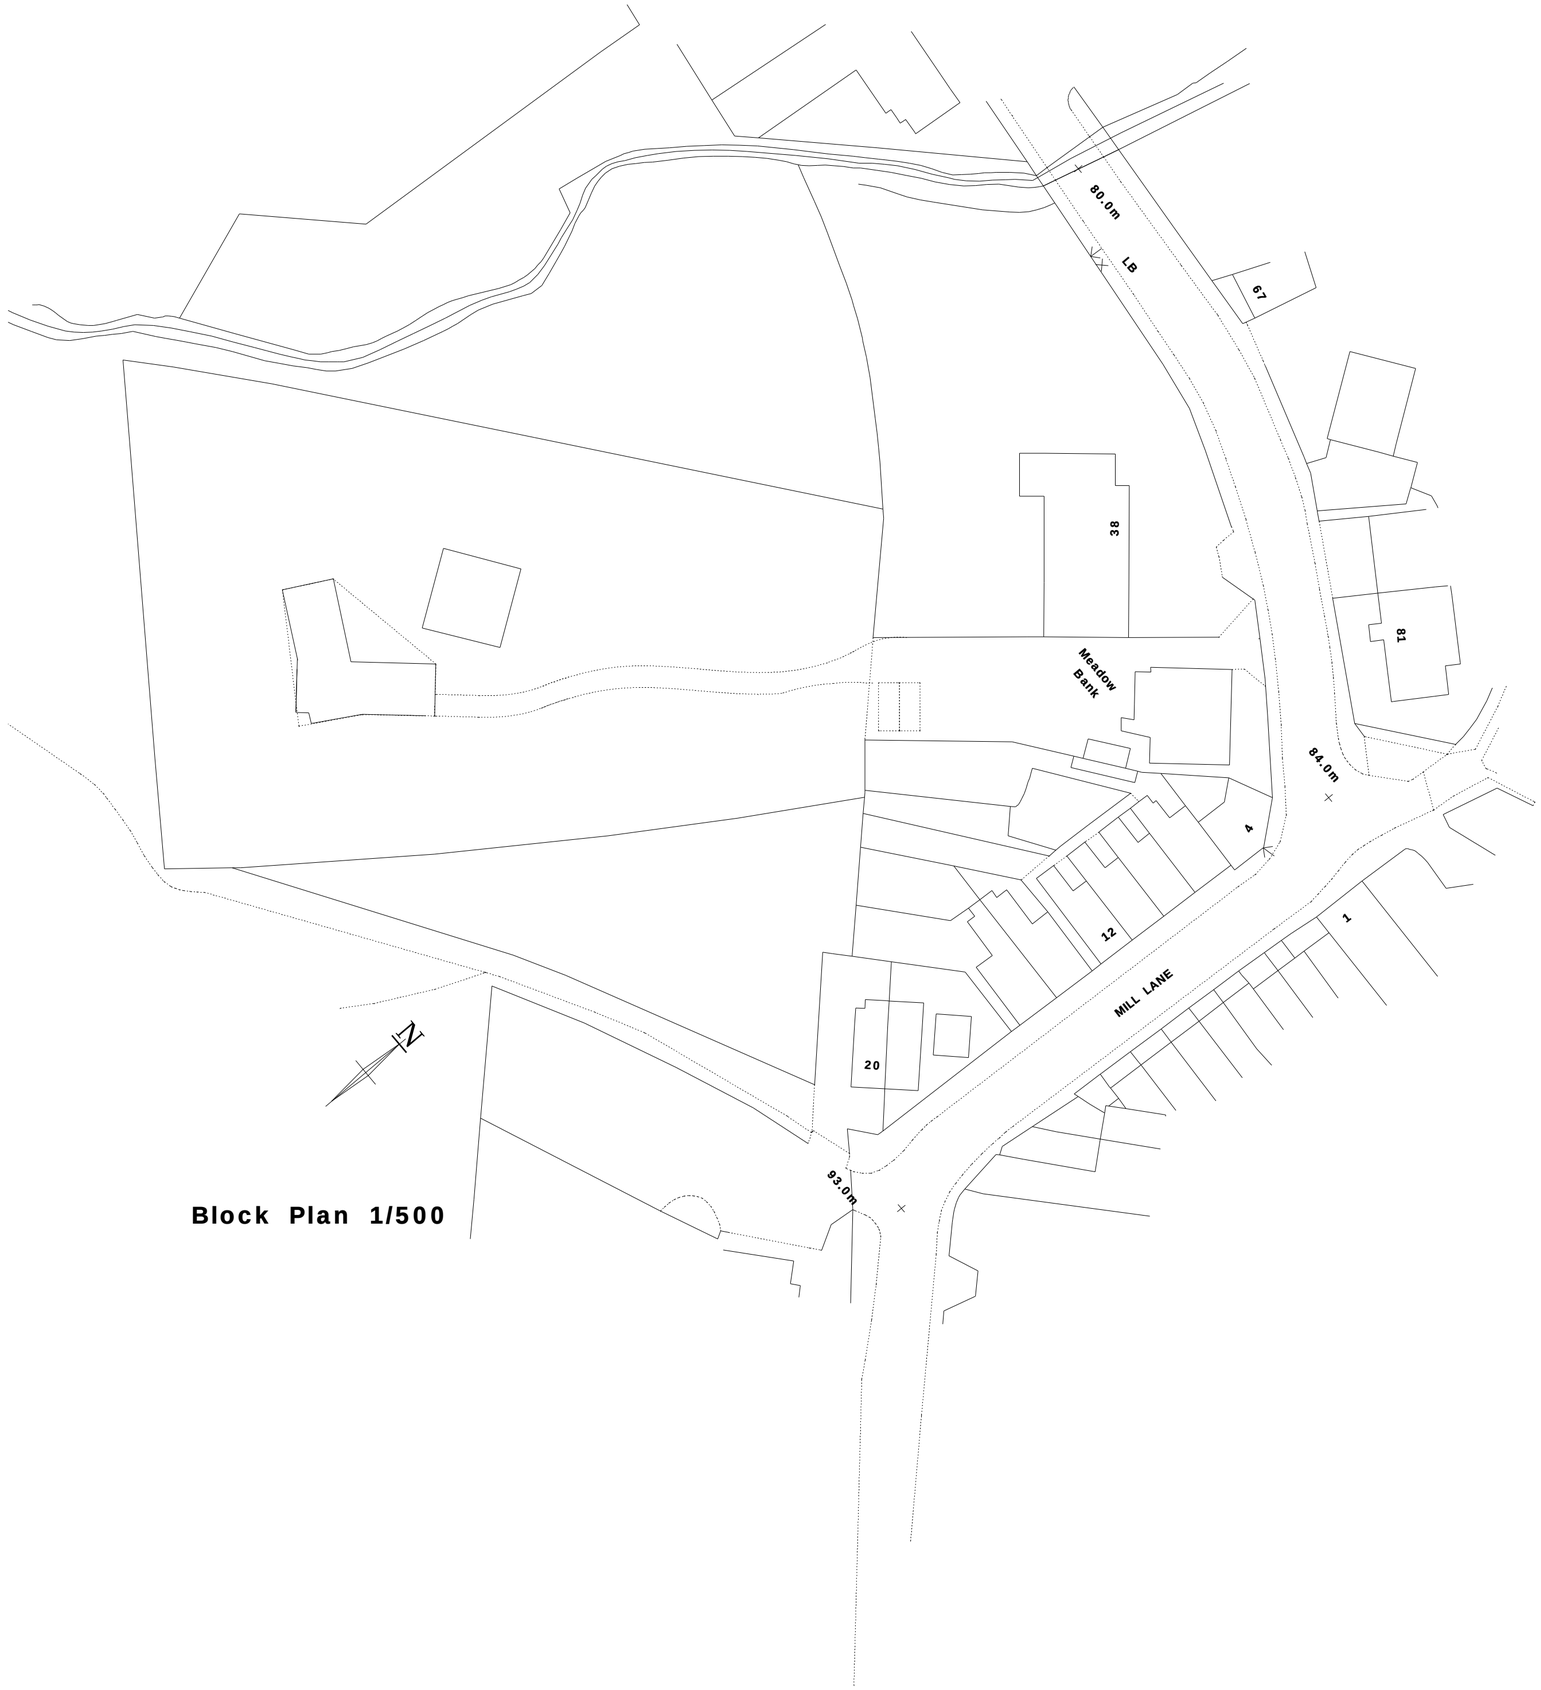

Block Plan 1/500

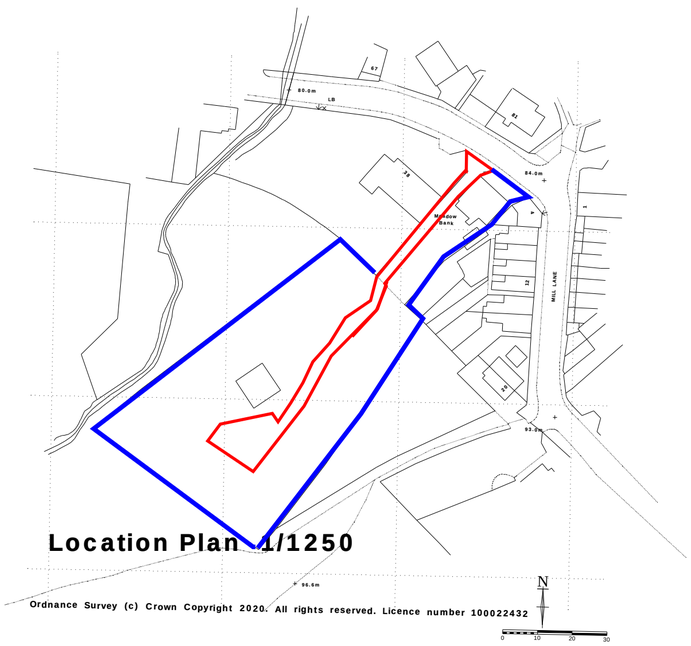

Location Plan 1/1250

Ordnance Survey (c) Crown Copyright 2020. All rights reserved. Licence number 100022432

DATE	AMENDMENT	REV

DO NOT SCALE FROM THIS DRAWING

ALL DIMENSIONS AND LEVELS TO BE CHECKED ON SITE

THIS DRAWING © ALAN MCGOWAN ARCHITECTS

PROJECT

Land to Rear Meadowbank
2 Mill Lane
Belper

STATUS

OUTLINE PLANNING

SCALE

1-500,1250 @ A2

DATE

july22

PROJECT NUMBER

REVISION No

B

DRAWING NUMBER

DE561LG-amc-3-xx-dr-A-

0002

DESCRIPTION

PROPOSED PLANS

Alan McGowan Architects Ltd
Chartered Architects RIBA
BRIDGE HOUSE LONG EATON NOTTINGHAM NG10 1NL TEL:0115 8758021 info@alanmcgowan.co.uk