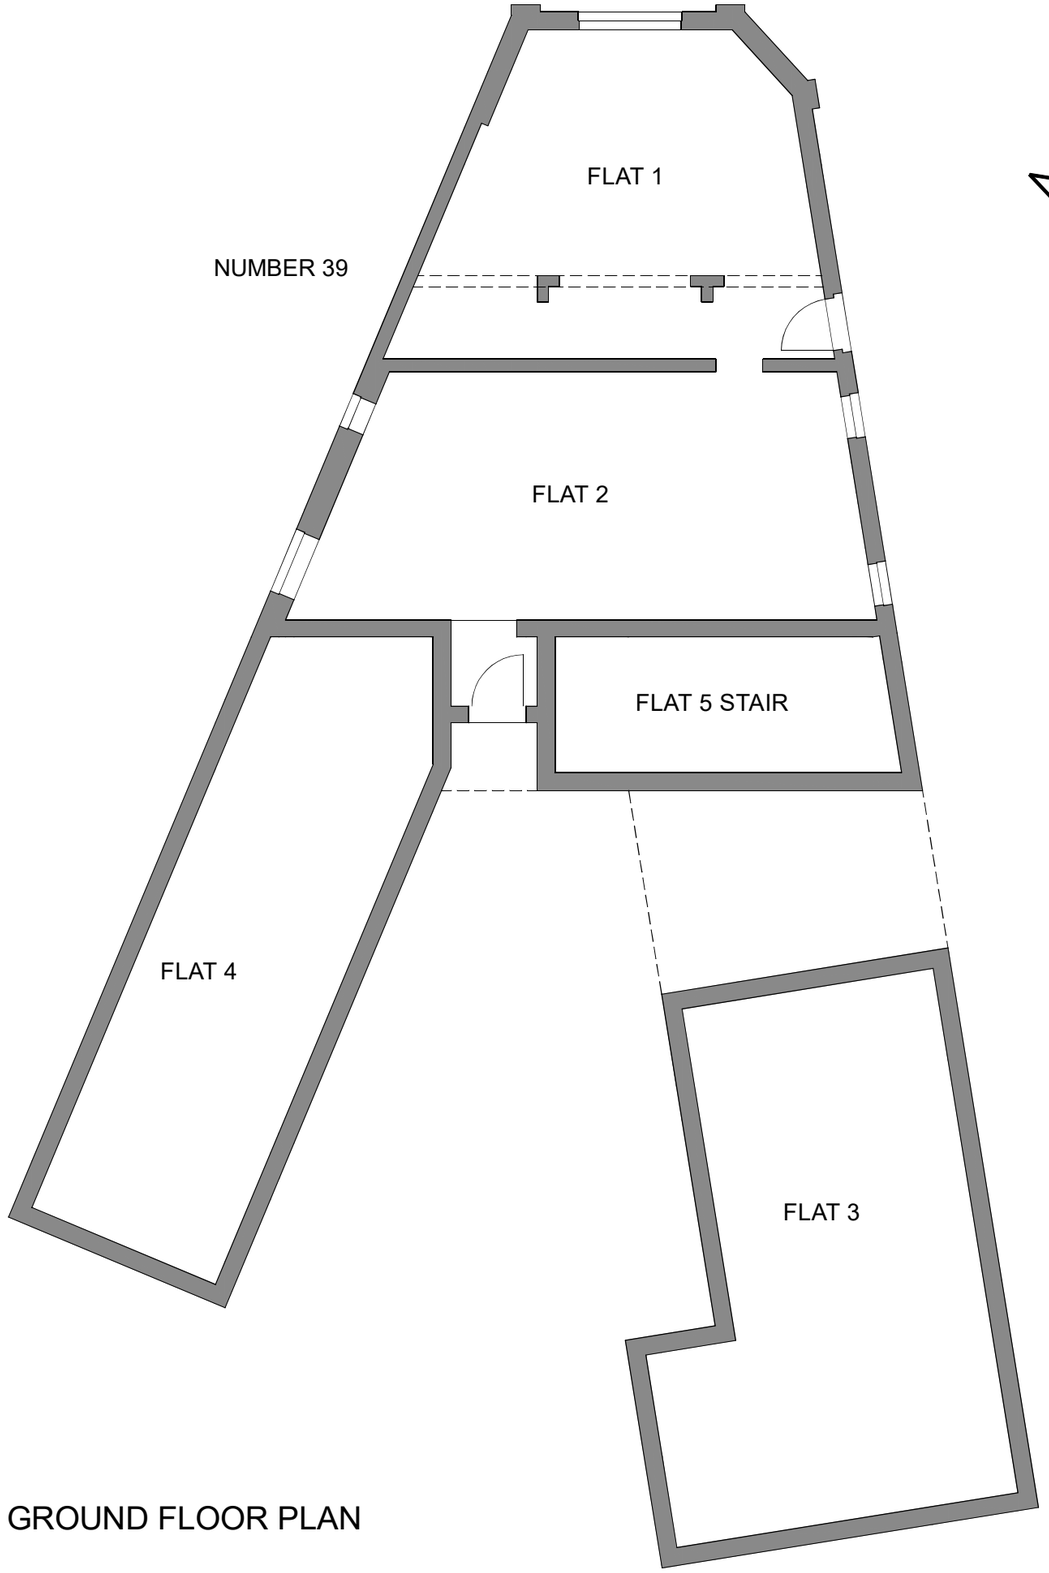

GROUND FLOOR PLAN

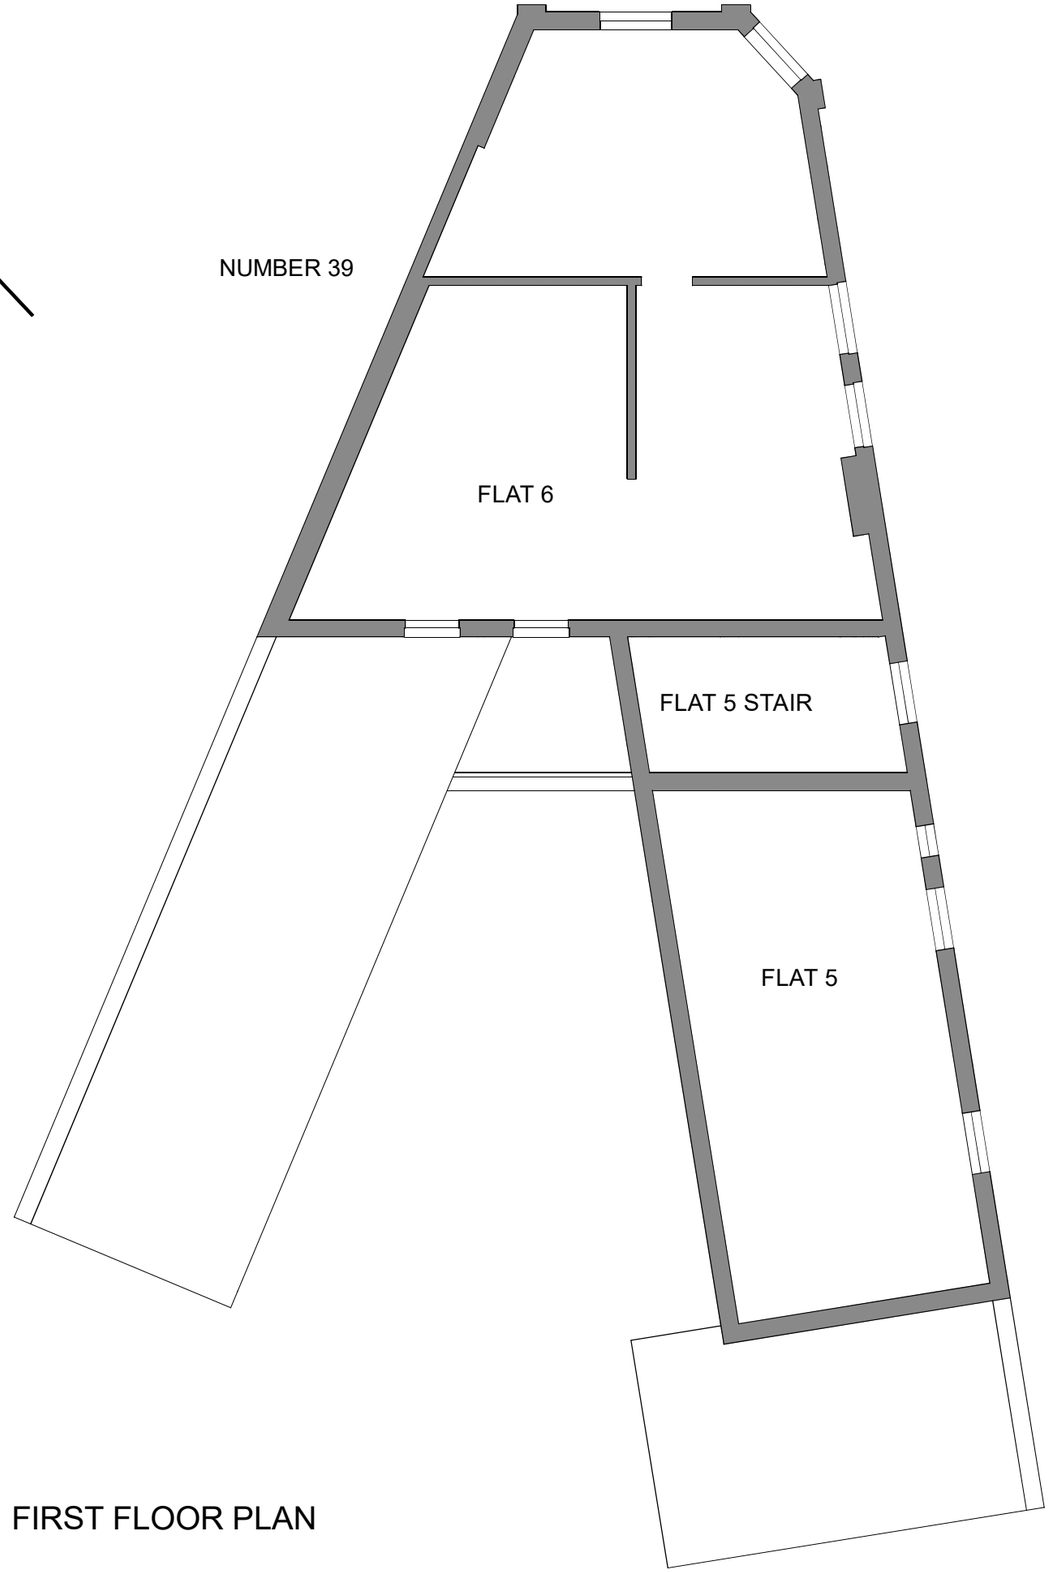

FIRST FLOOR PLAN

REV	DATE	BY	DESCRIPTION

DARREN MAYNER ARCHITECTURE

54 ROWTHORNE AVENUE
SWANWICK ALFRETON
DE55 1RZ 01773 602082
www.mayner-architecture.co.uk

PROPOSED ALTERATIONS TO
37 HIGH STREET
HEANOR

GROUND AND FIRST FLOOR
PLANS AS EXISTING

DRAWN	DM	DATE	11-7-2022
SIZE	A3	SCALE	1-100
NO.	DMA-220628-002		REV