

SIDE (SOUTH EAST) ELEVATION TO EAST NELSON STREET

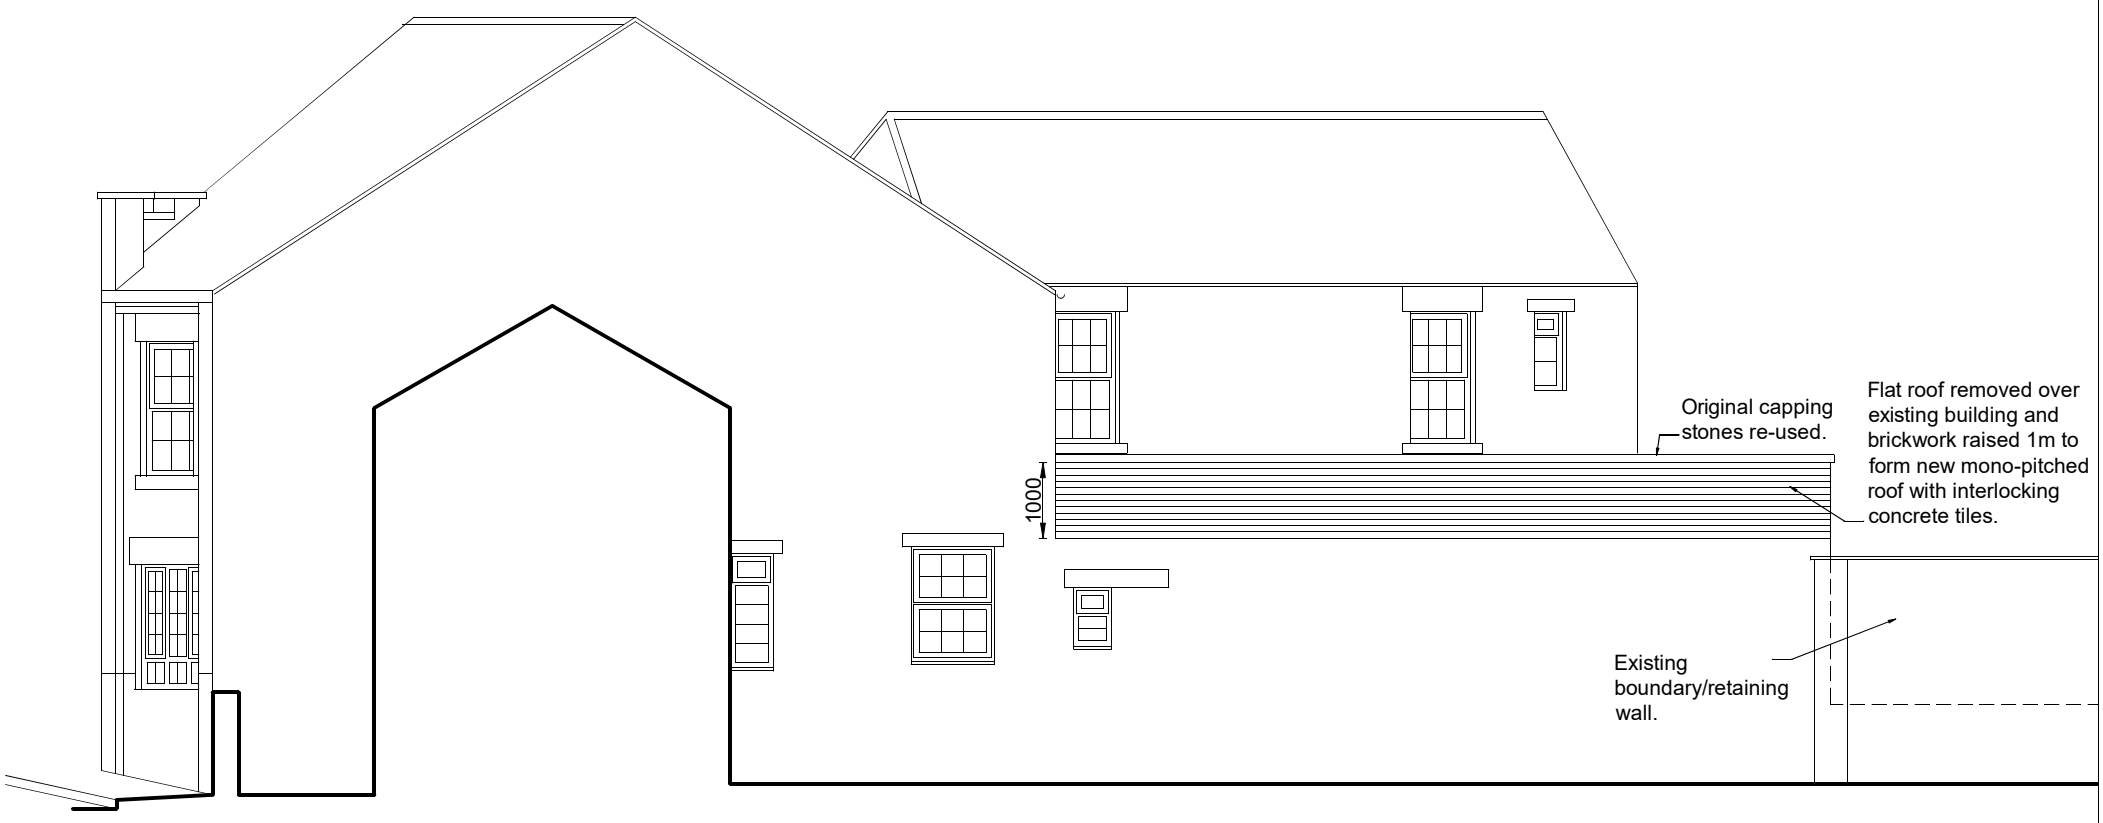

SIDE (NORTH WEST) ELEVATION



REAR (SOUTH WEST) ELEVATION

REV	DATE	BY	DESCRIPTION

DARREN MAYNER ARCHITECTURE	54 ROWTHORNE AVENUE SWANWICK ALFRETON DE55 1RZ 01773 602082 www.mayner-architecture.co.uk	PROPOSED ALTERATIONS TO 37 HIGH STREET HEANOR	EXTERNAL ELEVATIONS AS PROPOSED	DRAWN DM / SIZE A3 / NO. DMA-220628-009	DATE 22-7-2022 / SCALE 1-100 / REV