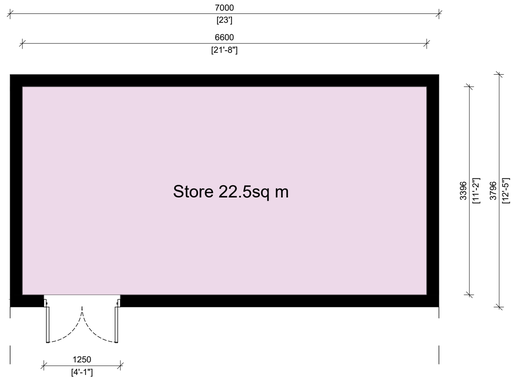

Proposed Plan:

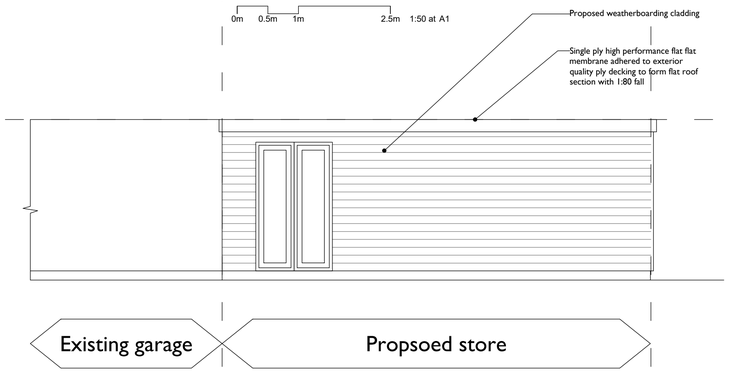

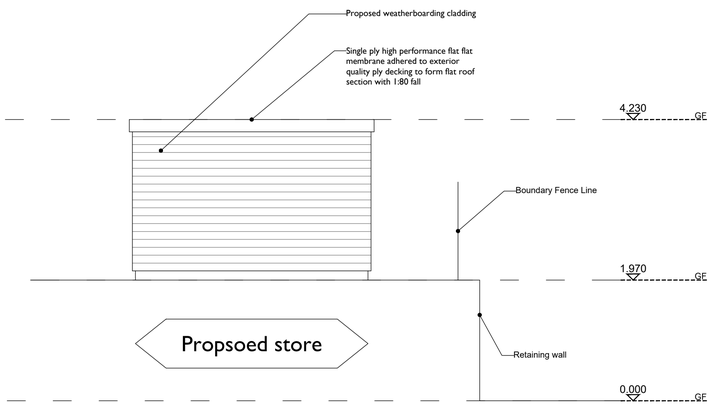

Proposed South Elevation:



Proposed East Elevation:

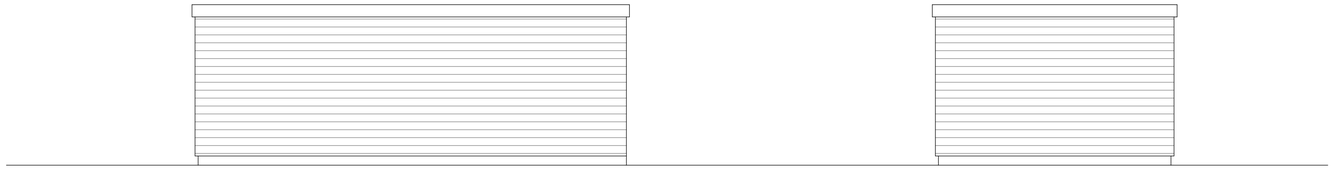

Proposed North Elevation:

Proposed West Elevation:

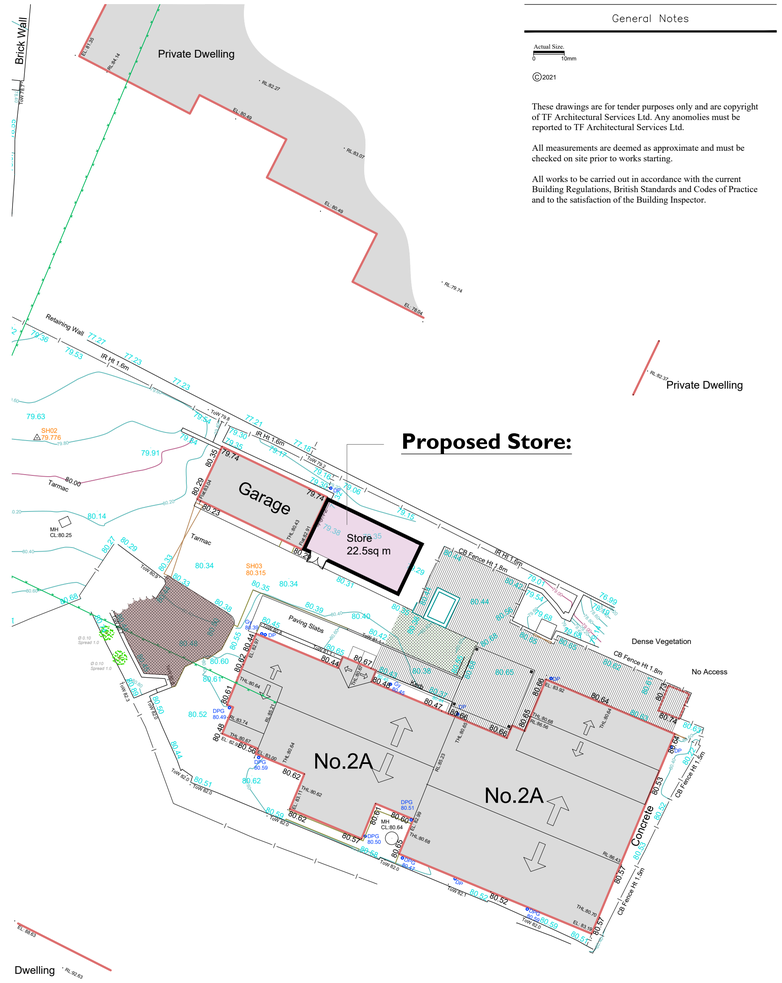

Proposed Site Layout:

Existing site layout taken from topographical survey provided by others.
TF ARCHITECTURAL SERVICES Ltd can accept no responsibility for any errors or omissions arising from this.

0m 2m 4m 10m 1:200 at A1

General Notes

Actual Size
0 10mm

©2021

These drawings are for tender purposes only and are copyright of TF Architectural Services Ltd. Any anomolies must be reported to TF Architectural Services Ltd.

All measurements are deemed as approximate and must be checked on site prior to works starting.

All works to be carried out in accordance with the current Building Regulations, British Standards and Codes of Practice and to the satisfaction of the Building Inspector.

No.	Revision/Issue	Date

TF Architectural Services Ltd
1 Marrison Way Southwell
Nottingham NG25 0ED
M: 07525253094
E: tim.fletcher@tfarchitecturalservices.co.uk

PROJECT:
Landscaping

DRAWING TITLE:
Proposed Secure Store

PROJECT ADDRESS:
2A, Lacyfields Road
Heanor, DE75 7HJ

CLIENT:
Mrs Needham

DRG NO: 618_2022_04

DATE: JUly 2022

SCALE: 1:50 / 1:200

FORMAT: A1