BLOCK PLAN:

Ref: **618/2022**

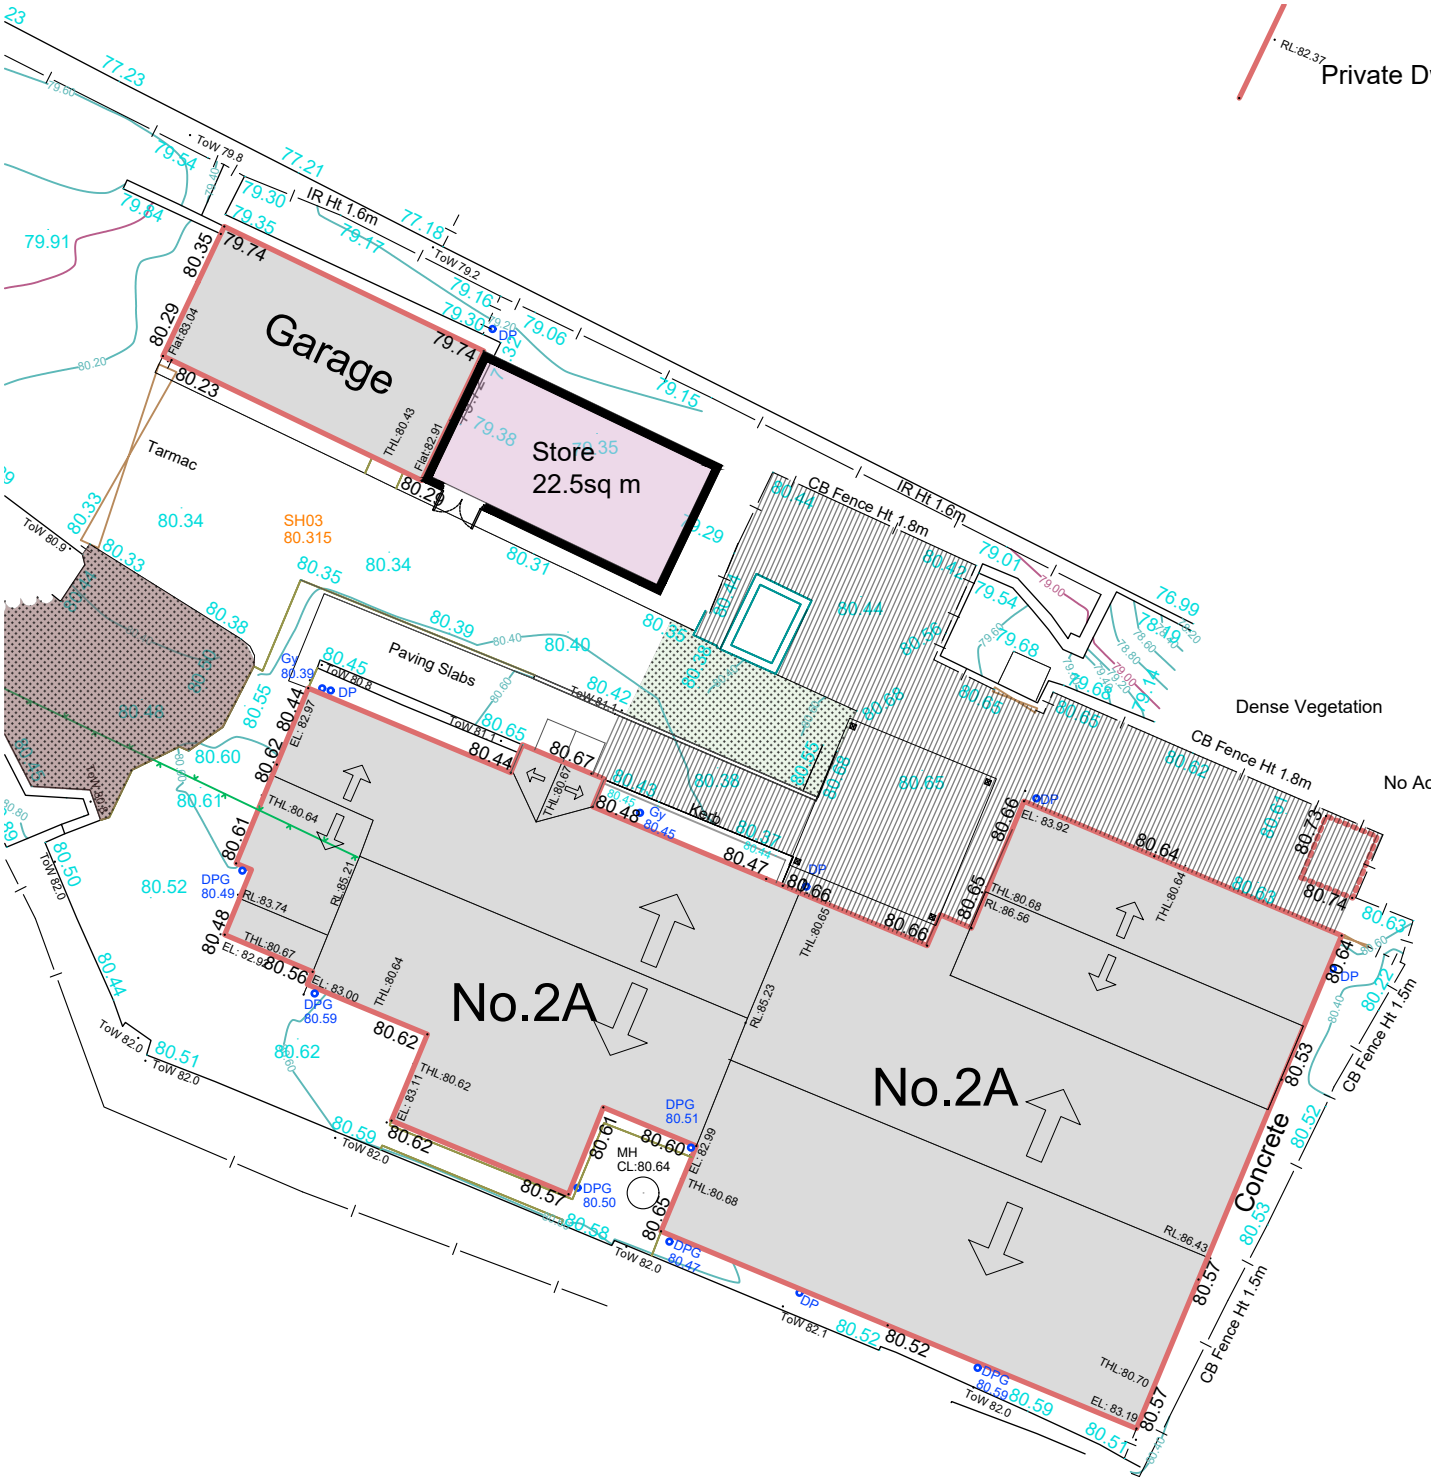

Address: **2A, Lacyfields Road, Heanor, DE75 7HJ**

Project: **Proposed secure store**

North:

0m 2m 4m 10m 1:200 at A4