


Scale :1/50

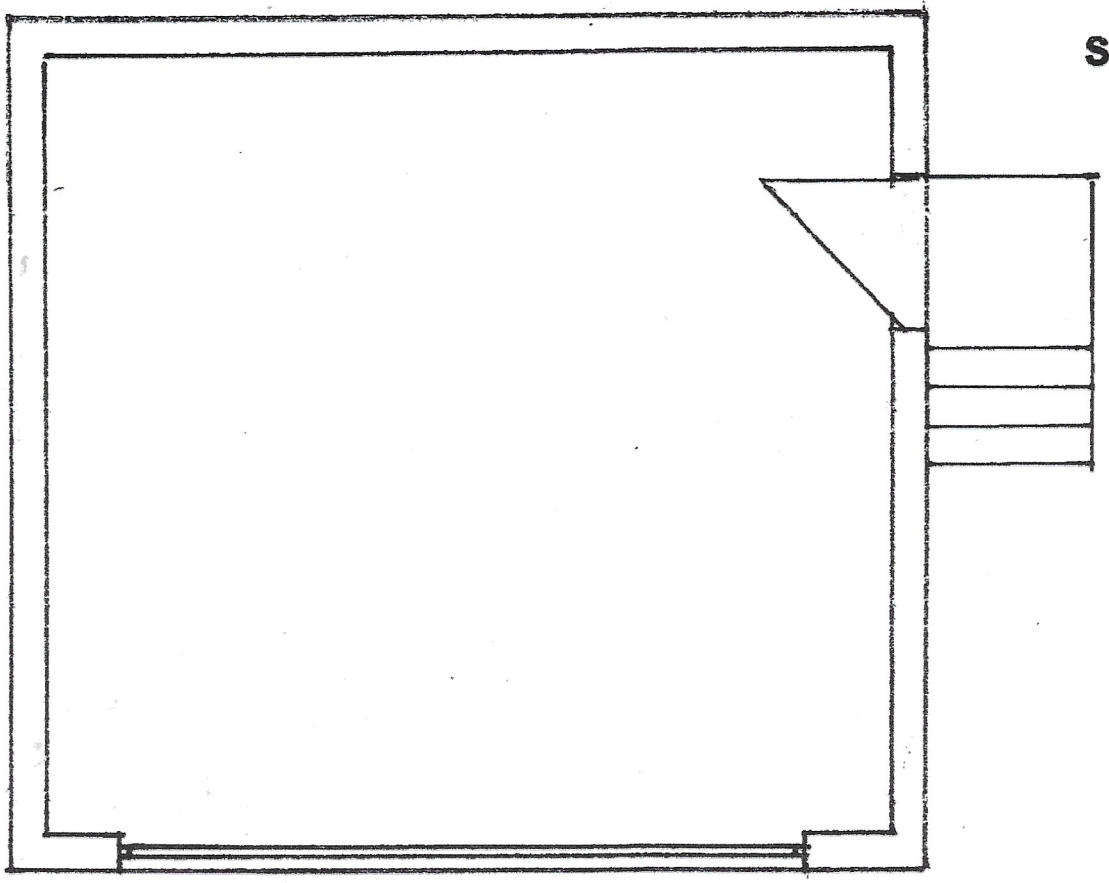

FLOOR PLAN

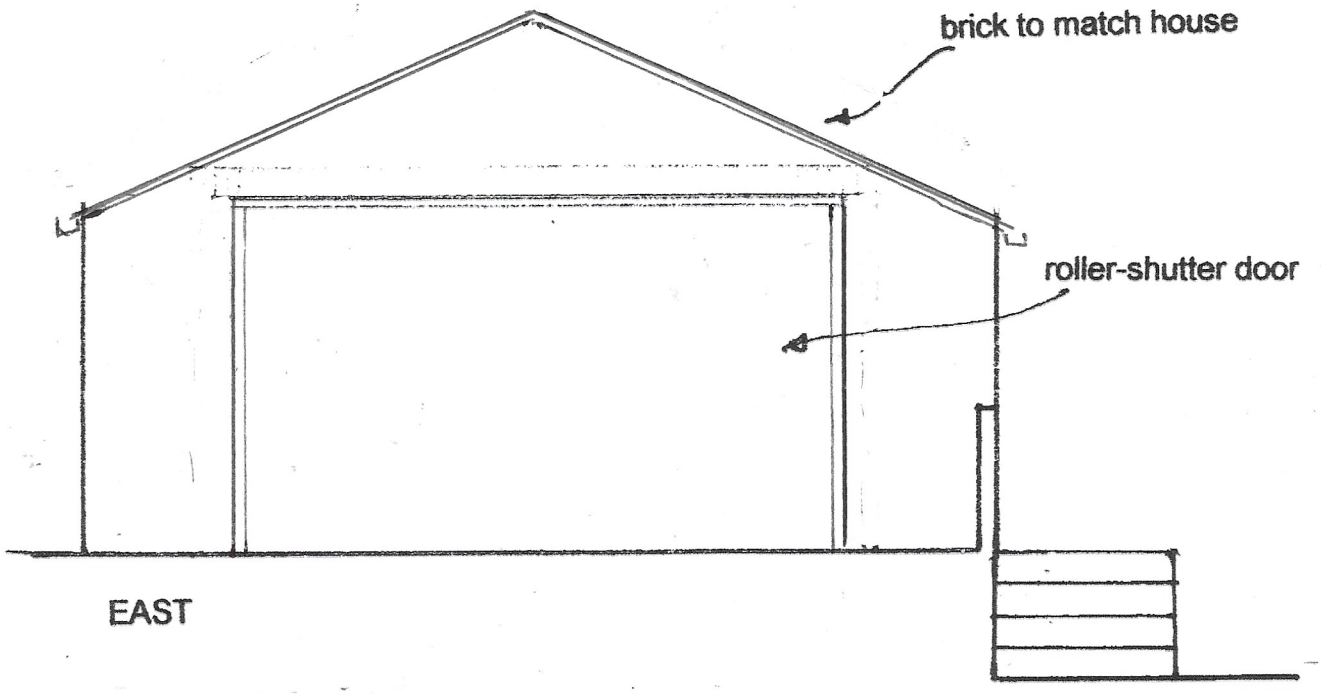

EAST

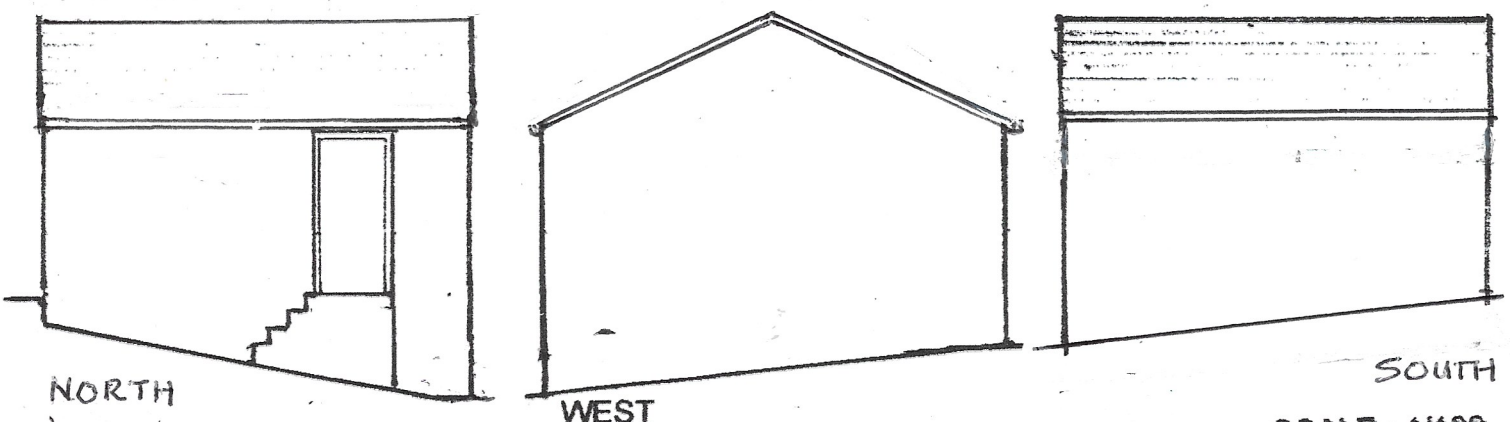

NORTH

WEST

SOUTH

SCALE : 1/100