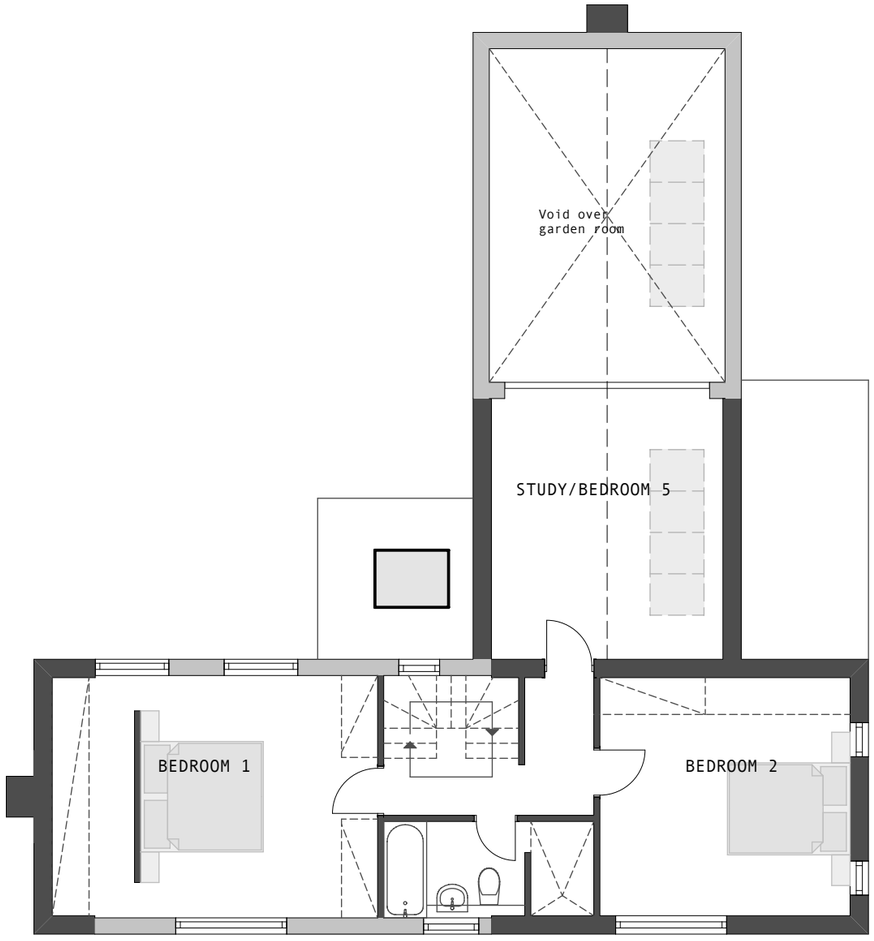


PROPOSED FIRST FLOOR PLAN

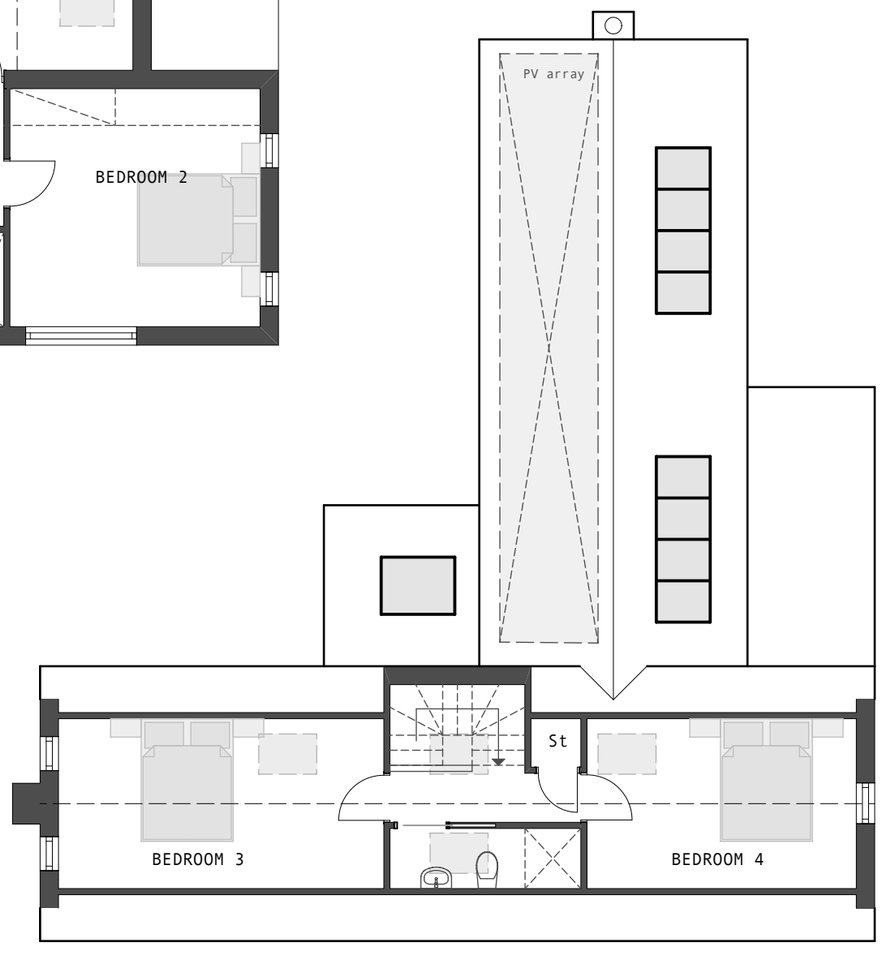


PROPOSED LOFT FLOOR PLAN

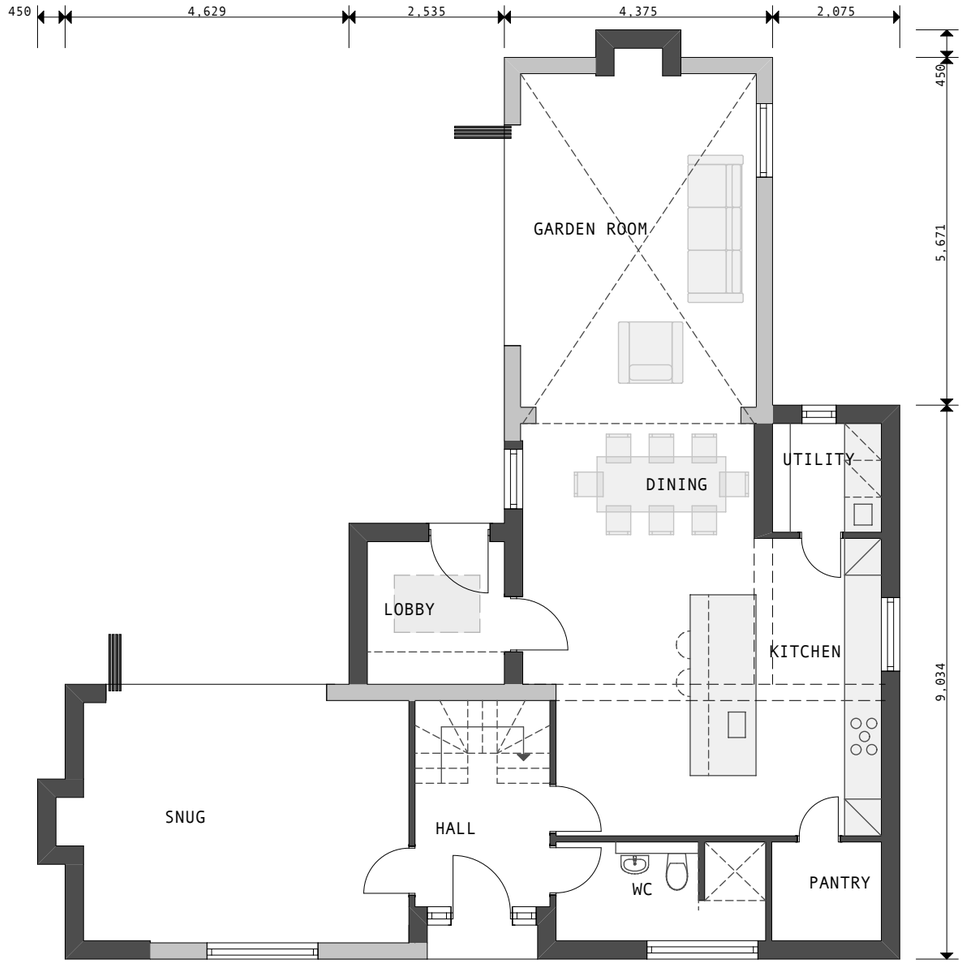


PROPOSED GROUND FLOOR PLAN

0 1 2 3

Rev A 25/07/22 All floor plans amended

Job Title

CORNER VIEW WINDLEY LANE TURNDITCH DE56 2LN

Drawing Title

PROPOSED FLOOR PLANS

Drawing Status PLANNING

Scale 1:100 @ A3 Date 11/21

Drawing Number 2138/P3 Rev A

LIAM DOHERTY ARCHITECT
3 Kingsbridge Way Bramcote Nottingham NG9 3LW
Tel 0115 9229211 email lda@macace.net