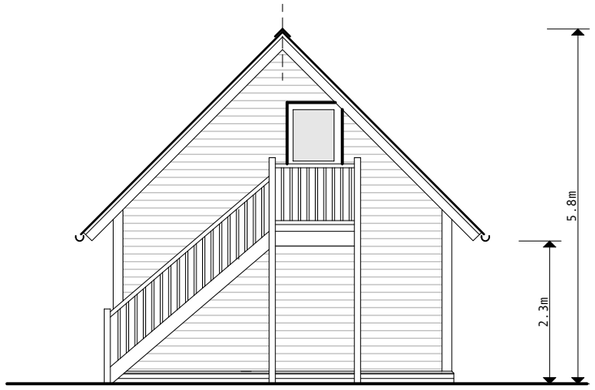

WEST ELEVATION

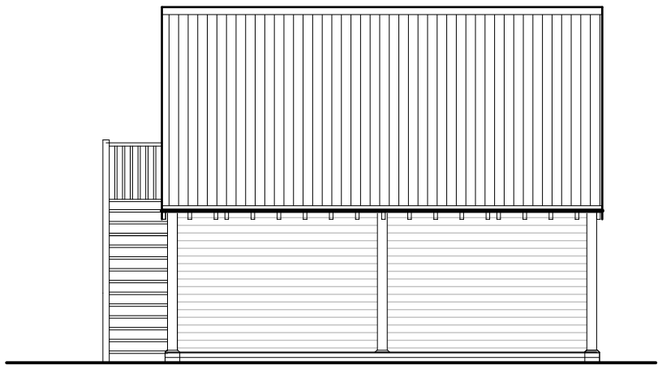

SOUTH ELEVATION

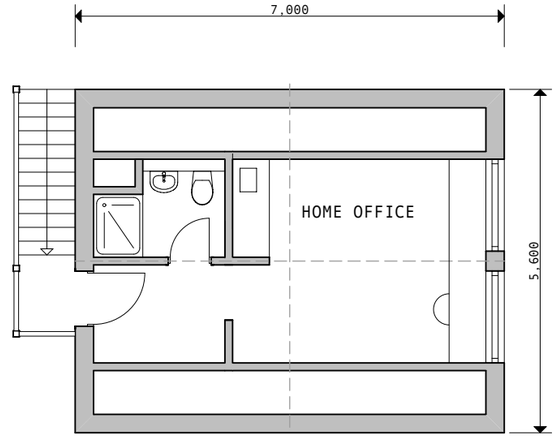

FIRST FLOOR PLAN

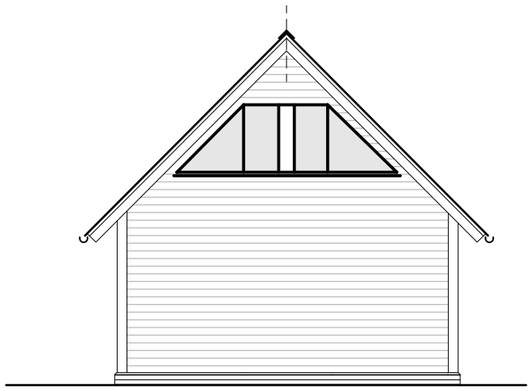

EAST ELEVATION

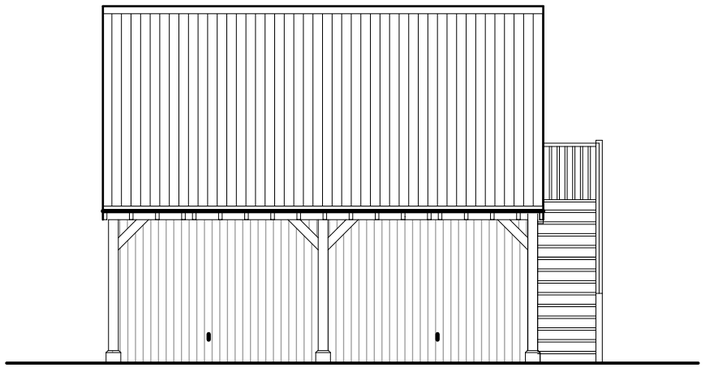

NORTH ELEVATION

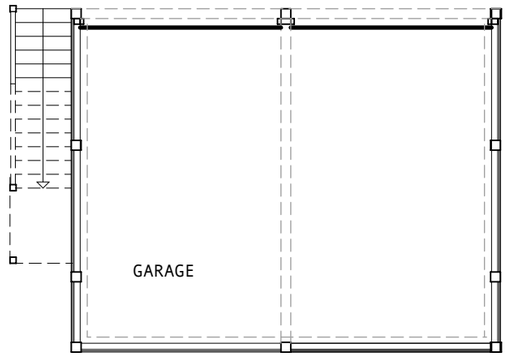

GROUND FLOOR PLAN

0 1 2 3

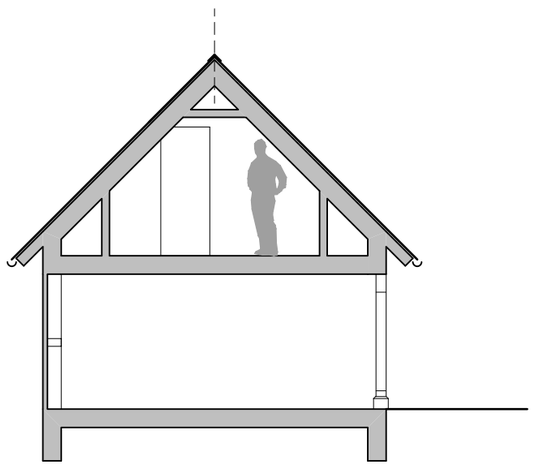

SECTION

MATERIALS:

WALLS: European oak feather edge cladding.
ROOF: Marley concrete plain tiles. Colour Old English Dark Red.

Rev A 28/07/22 General amendments to reduce overall length, width and height. Roof windows omitted. Roof tile colour added.

Job Title

CORNER VIEW WINDLEY LANE TURNDITCH DE56 2LN

Drawing Title

GARAGE & HOME OFFICE

Drawing Status PLANNING

Scale 1:100 @ A3 Date 11/21

Drawing Number 2138/ P5

Rev A

LIAM DOHERTY ARCHITECT
3 Kingsbridge Way Bramcote Nottingham NG9 3LW
Tel 0115 9229211 email lda@macace.net